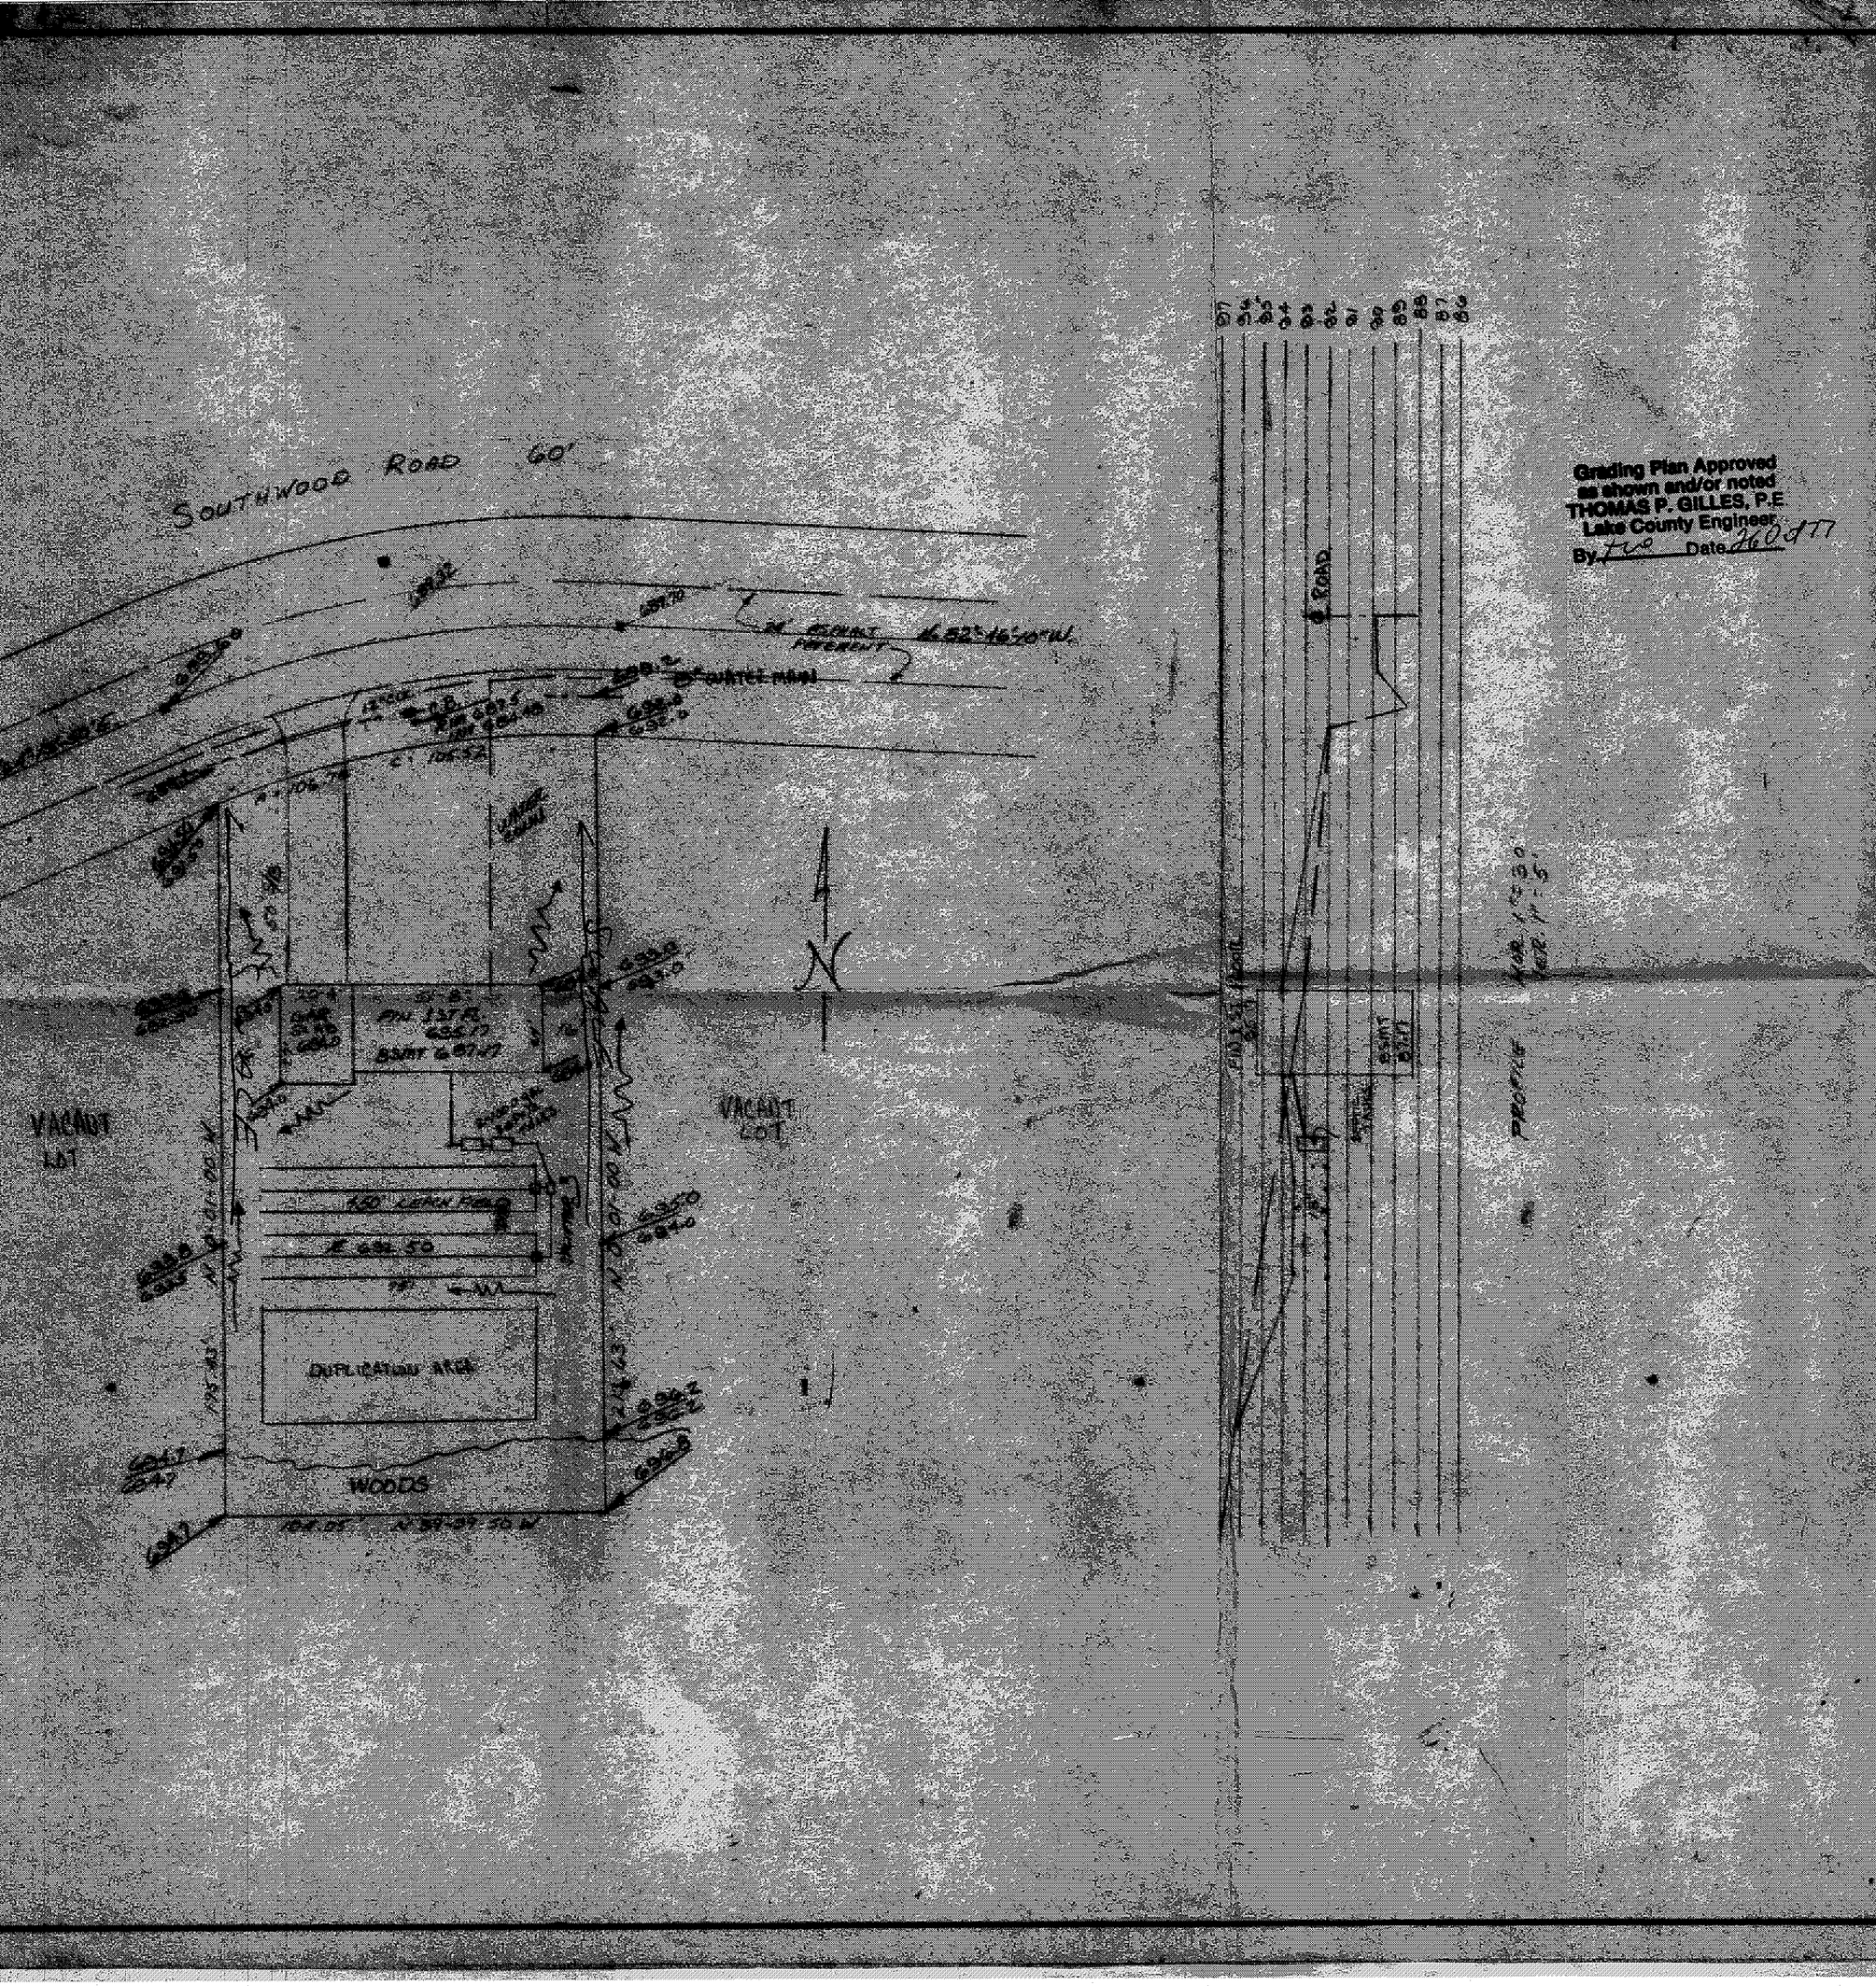

Grading Plan Approved
as shown and/or noted
THOMAS P. GILLES, P.E.
Lake County Engineer
By ____ Date 10/8/77

SITE PLAN

PERT TOWNSHIP LAKE COUNTY, O

FOR: FOI SANDOW OWNER

ADDRESS STREET CITY

GRAND LAKES SUBDIVISION NAME

VOL. — PG.

SUBLOT NO. STREET

LOT TRACT

VOLUME PAGE

FORM PARCEL NO. STREET

LEGEND

SANITARY MANHOLE
STORM MANHOLE
INLET OR CATCH BASIN
HYDRANT
EXISTING CONTOURS
PROPOSED CONTOURS
EXIST ELEV. 1000 PROP ELEV.

WATER VALVE (GAS)
WATER METER (GAS)
AS BUILT ELEVATION

INDICATES DIRECTION OF SURFACE DRAINAGE

REMARKS

ALL BOUNDARY DATA SHOWN WAS OBTAINED FROM (DEEDS, RECOR SUBDIVISION PLAT OR OTHER PUBLIC RECORDS)

LOCATIONS AS SHOWN OF ADJACENT WELLS AND SEPTIC TANKS OBTA FROM LAKE COUNTY HEALTH DEPARTMENT.

DESIGN CERTIFICATION

THIS PLAT WAS PREPARED BY ME, AND IS CORREC TO THE BEST OF MY KNOWLEDGE AND BELIEF.

NAME SURVEYOR REGISTRATION NO.

CHECK LIST

NO. OF BEDROOMS 3
DIMENSIONS
BEARINGS
TIE TO NEAREST STREET
SUBLOT NO. PARCEL NO.
SURROUNDING OWNERS
BLDG. DIMENSIONS FIN. GR.
BLDG. TIES FLR. GRADES
STREET TYPE WIDTH THICKNESS
SIDEWALK TYPE WIDTH THICKNESS
CULVERT TYPE DIA. LENGTH
ROCK OUTCROPPINGS
OVERHANGS

WATER MAIN SIZE, LOCATION
SAN. SEWER SIZE % GR. LOC.
SAN. MH. CAST ELEV. INV. ELE
SAN. CONN. SIZE, LOC. DEPTH
STORM SEWER SIZE % GR. LOC
STORM MH. CAST ELEV. INV. EL
DRIVE TYPE GRADE CURB
GAS LINE LOC. SIZE PRESSUR
SEPTIC TANK LOCATION & DUPLICA
WELL LOCATION
ISOLATION RADIUS FROM WELL

REVISIONS		
NO.	DATE	BY
1		
2		
3		
4		
5		

PLAN PREPARED BY:
JOHN C. SKOWIERCZUK
REG. SURVEYOR

DRAWN BY JCS	SCALE 1"=30'	PHONE NO. 3
CHK'D.	DATE	DRAWING N
CHK'D. CHK'D.	APP'D.	

"AS BUILT" CERTIFICATION

I, HEREBY CERTIFY THAT THE CIRCLED GRADES
EXISTING FINISH GRADES CHECKED IN FIELD O
19 BY AND AR
CORRECT TO THE BEST OF MY KNOWLEDGE AND

REGISTERED SURVEYOR REG. NO.