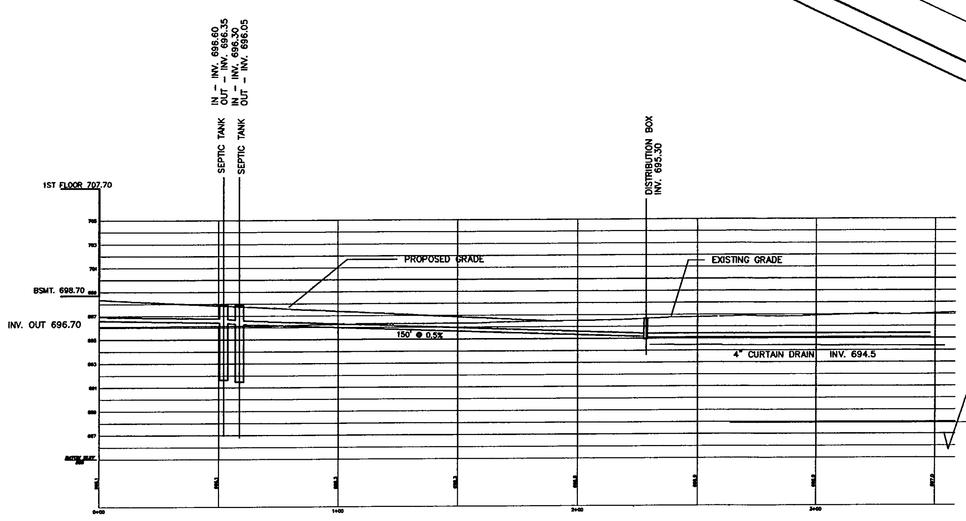

HYDRAULIC PROFILE

SCALE: HORZ. – 1"=30'
VERT. – 1"=6'

SITE PLAN FOR JOE AND JULIE SCHULTZ

3782 MAIN STREET
PERRY VILLAGE, OHIO

GRAPHIC SCALE

40 0 20 40 80 160
(IN FEET)
1 inch = 40 ft.

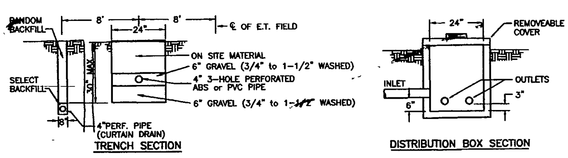

LEACH LINE TILE FIELD

NOTES :
1. CONTRACTOR SHALL VERIFY LOCATION AND DEPTH OF ALL UTILITIES PRIOR TO CONSTRUCTION.
2. LAKE COUNTY HEALTH DISTRICT RULES AND STANDARDS ARE TO BE USED.
3. LAKE COUNTY EROSION AND SEDIMENT CONTROL RULES AND STANDARDS ARE TO BE USED.
4. ALL DISTURBED AREAS ARE TO BE SEEDED AS SOON AS POSSIBLE TO PREVENT SOIL LOSS.

AS BUILT CERTIFICATION

I, the undersigned, hereby certify that the circled grades are existing finish grades checked in the field on _____, and are correct to the best of my knowledge and belief.

DAVID A. RAPP REGISTRATION NO.

Stormwater Management Plan
Approved as shown on plat dated
JAMES N. GILLS, P.E.
County Drainage Engineer
By JG Date 5/2/07

I, the undersigned, hereby certify that the topography shown thereon, indicated by one foot contours and elevations represents an actual field topographic survey made in December, 2006 and that the elevations were taken at appropriate intervals and that as of that date they existed as indicated thereon.

DAVID A. RAPP #62081 REGISTRATION NO.

REVIEWED AND ACCEPTED LAKE COUNTY GENERAL HEALTH DISTRICT 5/2/07 RSLT

SEWAGE DISPOSAL SYSTEM INSTALLED BY A LAKE COUNTY LICENSED INSTALLER IS REQUIRED BEFORE STARTING.

STATE OF OHIO DAVID A. RAPP E-62081 REGISTERED PROFESSIONAL ENGINEER

—X—X—X—X—X— SILT FENCE

STONED CONSTRUCTION ENTRANCE W/ UNDERLAIN FILTER FABRIC

MAIN STREET 60' R/W

N64°30'58"W 27.49'

drive easement area

1175.63' TO CENTER ROAD N64°30'58"W

EX. WATERLINE

N14°49'07"E 83.10'

RES.# 3810

N 00°53'30" E 446.46'

BENCHMARK: RIM OF STM MANHOLE ELEV. 696.52

RIM 696.52
INV. 686.82

G.J. & M.M. SCHULTZ
O.R. VOL. 22, PG. 629
PP# 04-A-035-0-00-013-0

S 89°06'30" E 155.00'

R.J. BATES & M.J. CURD
Doc. 2005R043662, PARCEL 1
PP# 04-A-035-0-00-009-0

4" CURTAIN DRAIN

8 @ 00' 8' o.c.

4" CURTAIN DRAIN

INV. 694.15

DISTRIBUTION TANK

DUPLICATION

(2) – 1000 GAL. SEPTIC TANK

N 00°53'30" E 1200.28'

N 00°53'30" E 600.17'

× 697.38
+ 701.5
+ 701.6
+ 697.10
+ 697.00
+ 701.2
× 696.58
+ 701.3
100 YEAR FLOOD LIMIT AS INTERPOLATED FROM FIRM# 39035200002C DATED 4/5/2
× 696.47
RIM 697.24
INV. 695.17
STORM MANHOLE CASTING TO BE RAISED TO FINISHED GRADE
5' Swale
× 696.10
+ 701.4
+ CONNECT FOOTER AND SUMPPUMPS TO STORM SEWER
× 696.41
× 696.52
+ 701.4
× 696.45
+ 701.3
429 LF – 6" STORM DRAIN @ 0.4%
INV. 692.15 ×
POND
W.L. 692.0
× 696.40
× 696.37
+ 701.7
N 66°13'19" W 217.00'
× 695.94
INV. 695.76
695.10
IPS

R.J. BATES & M.J. CURD
Doc. 2005R043662, PARCEL 2
PP# 04-A-035-0-00-010-0

ROOF DRAINS SHALL DISCHARGE TO SPLASH BLOCKS.

APPROVED
☒ AS NOTED
☐ AS SUBMITTED
☐ NOT APPROVED
JEW 4-27-07
SIGNATURE

DAVID RAPP SERVICES
3406 DAYTON ROAD MADISON, OHIO 44057
440-983-1607

DATE: REV. 1 MARCH 2007
DRAWN BY: DAR
CHECKED BY:
APPROVED BY:
PE No. P.E. NO. 62081

26090