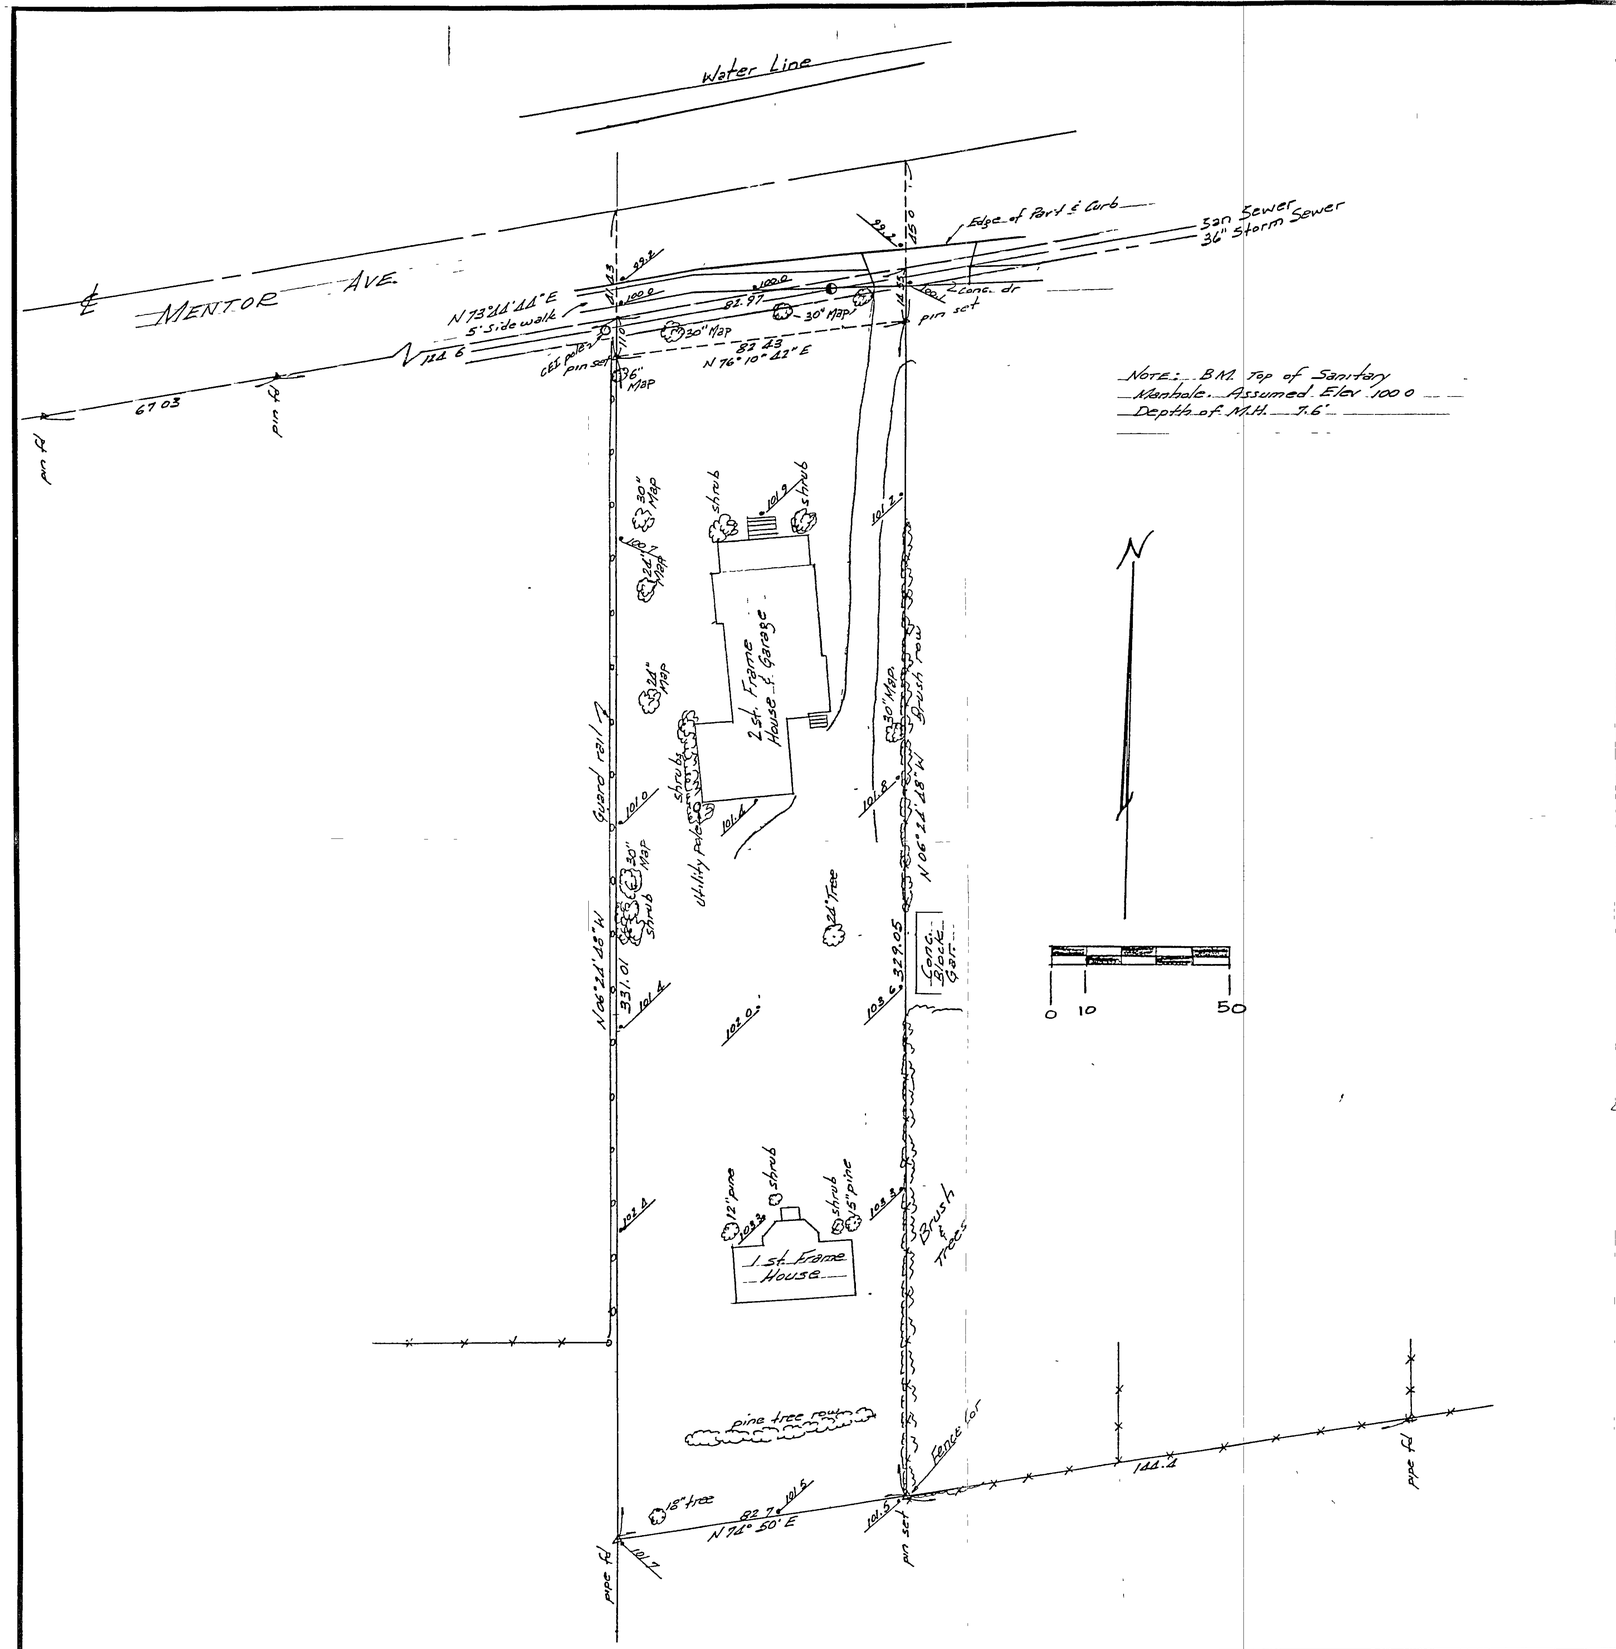

SITE PLAN

COUNTY, OHIO

for: Charles J. Lombardo
CLIENT OWNER

22100 Mastick Rd. Fairview Park 44126
ADDRESS STREET CITY ZIP

PO Box 45192 Westlake Ohio 44145

SUBDIVISION	SUBLOT NO	LOT	TRACT
		40	

8346

VOLUME	PAGE	STREET
		MENTOR AVE.

16A-010B-00-005
PERMANENT PARCEL NO.

CERTIFICATION

THIS PLAT WAS PREPARED BY ME, AND IS CORRECT TO THE BEST OF MY KNOWLEDGE.

J. Arthur Temple — NAME
4761 — REGISTRATION NO.

LEGEND

SANITARY MANHOLE
STORM MANHOLE
INLET OR CATCH BASIN
HYDRANT
EXISTING CONTOURS
PROPOSED CONTOURS
EXIST ELEV 100.00 / 100.00 PROP ELEV

WATER VALVE (GAS)
WATER METER (GAS)
AS BUILT ELEVATION
1000
INDICATES DIRECTION OF SURFACE DRAINAGE

"AS BUILT" CERTIFICATION

I, HEREBY CERTIFY THAT THE CIRCLED GRADES ARE EXISTING FINISHED GRADES CHECKED IN THE FIELD ON _____, 19____ AND ARE CORRECT TO THE BEST OF MY KNOWLEDGE

NAME REGISTRATION NO

PLAN PREPARED BY.
WM. R. GRAY, ASSOCIATES, INC.

REVISIONS	DRAWN BY J.Q.T.	SCALE 1" = 20'	PHONE NO
	CHECKED BY	DATE Mar 15, 1986	DRAWING NO