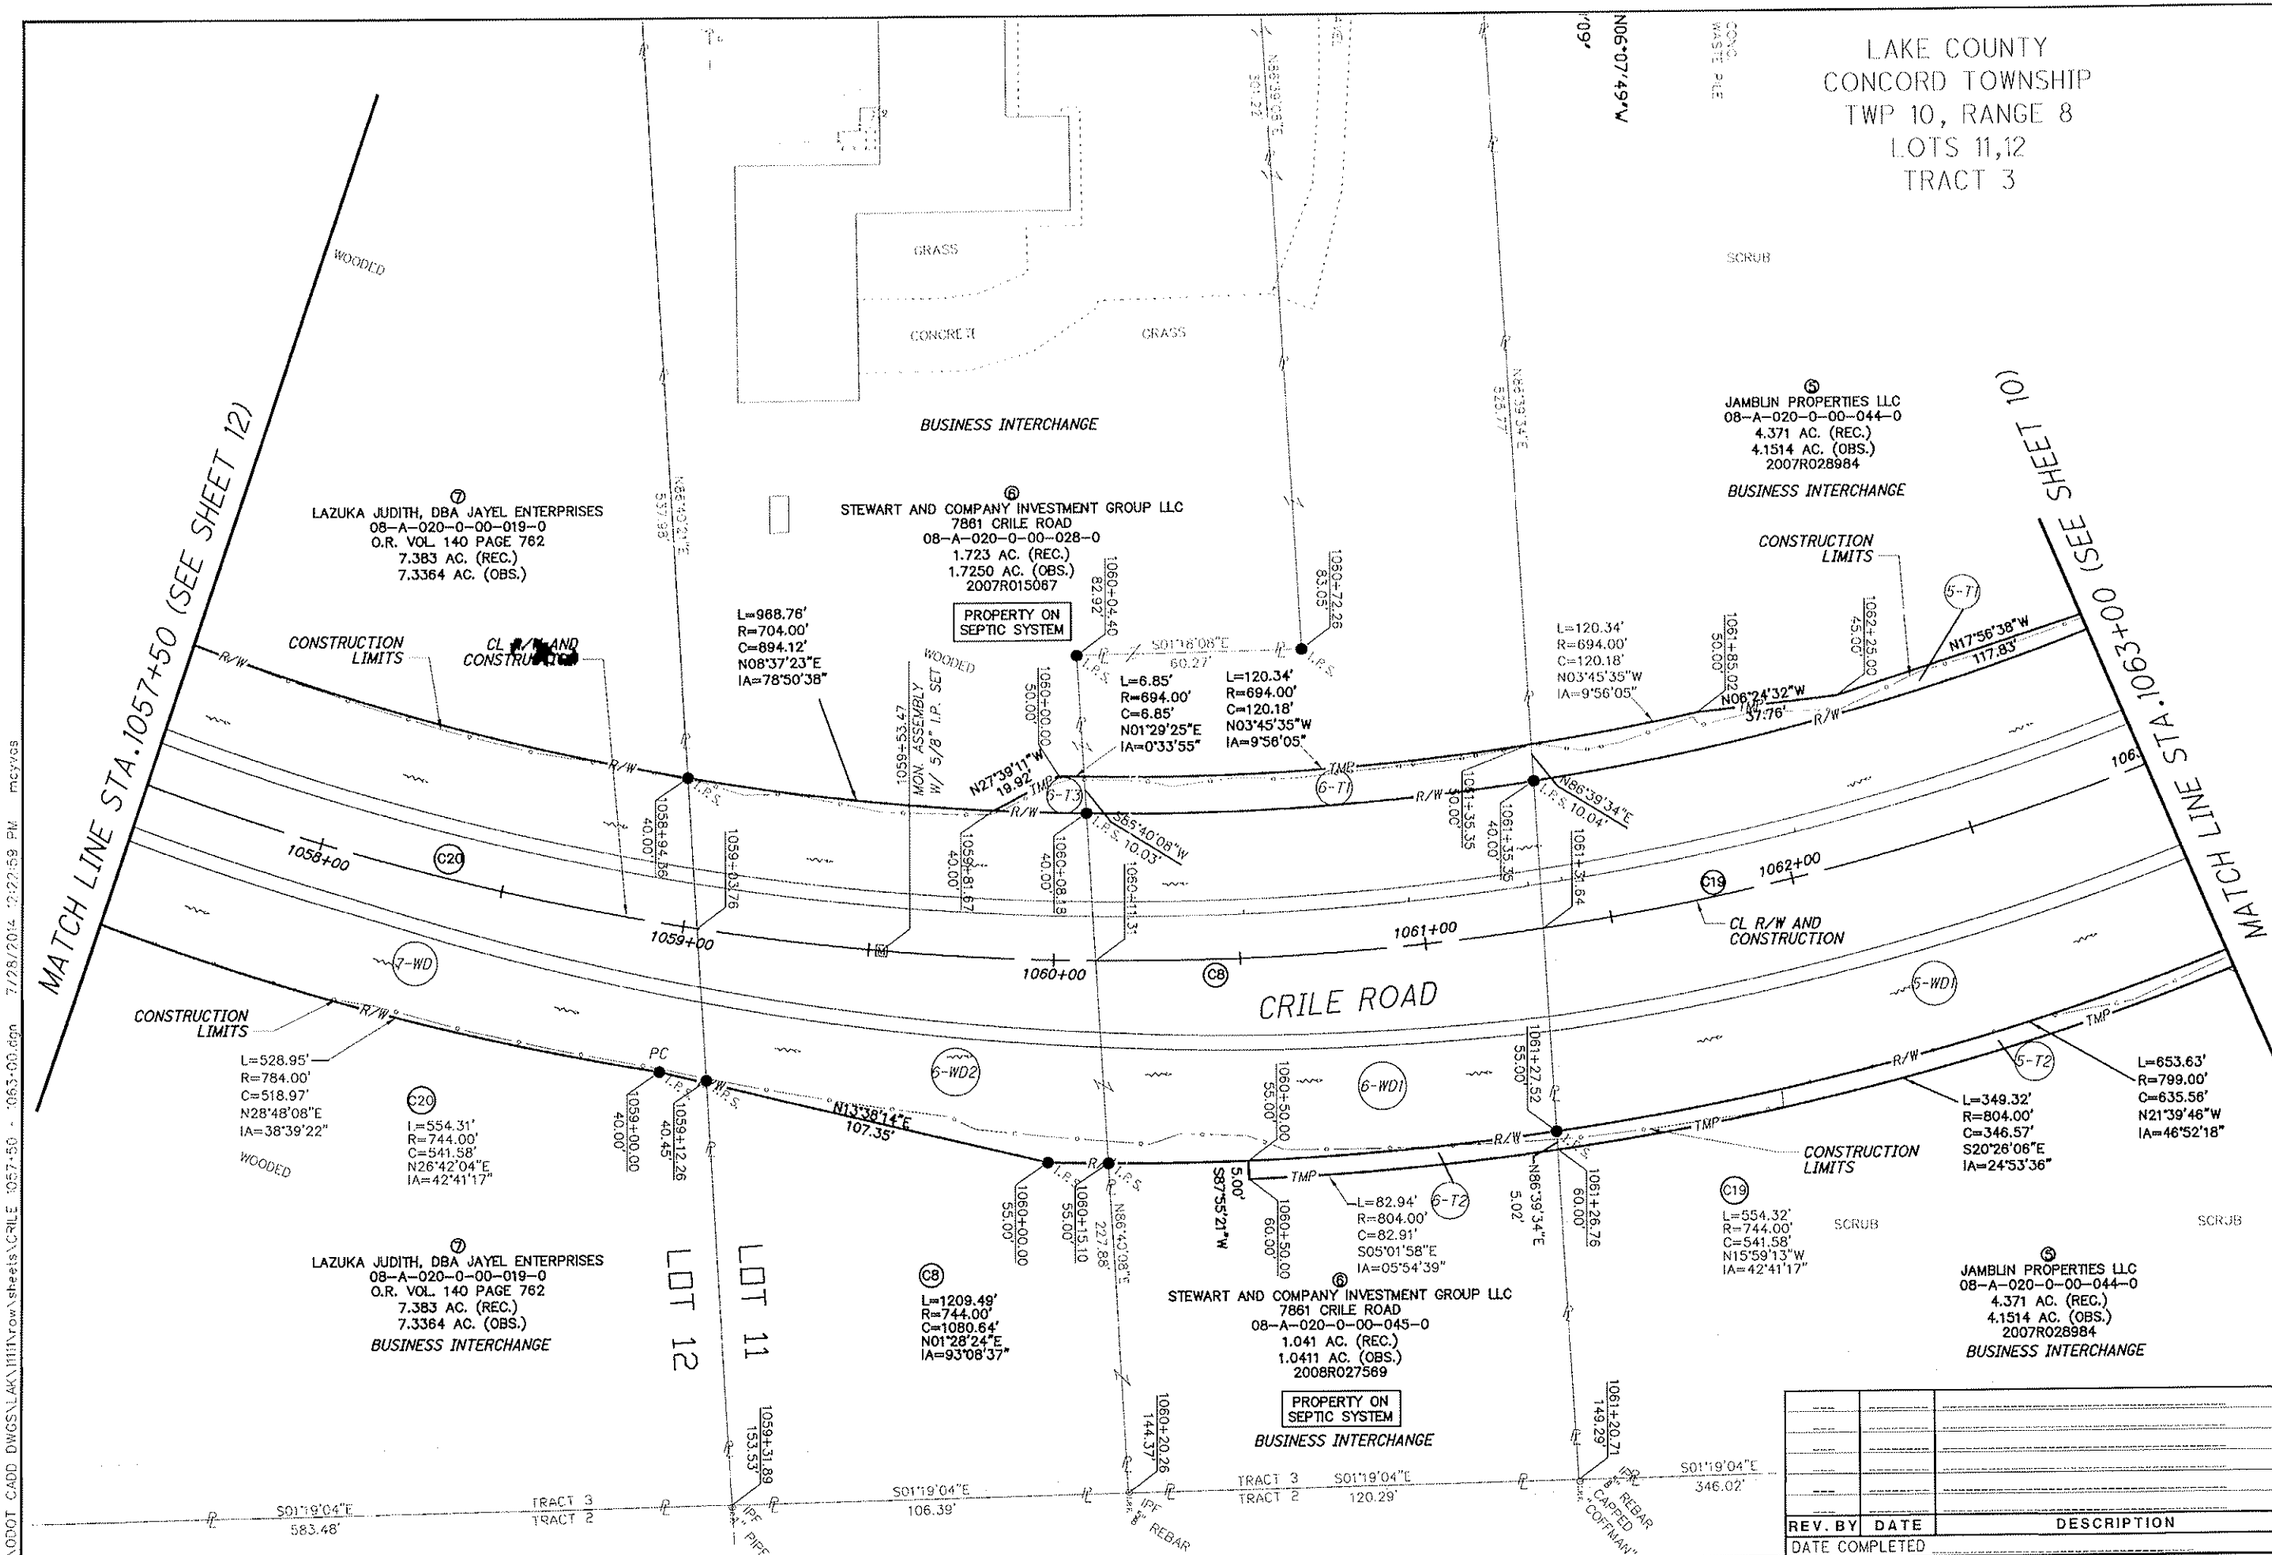

REV. BY	DATE	DESCRIPTION
DATE COMPLETED		

RIGHT OF WAY DETAIL SHEET
STA. 1057+50 TO STA. 1063+00

PID NO. 89046

R/W DESIGNER MPC
R/W REVIEWER SAL

LAK Auburn-Crile Connector Road

13/18

Z:\ODOT CADD DWGS\LAK\11111\row\sheets\CRILE 1057+50 - 1063+00.dgn 7/28/2014 12:22:59 PM mcyvas