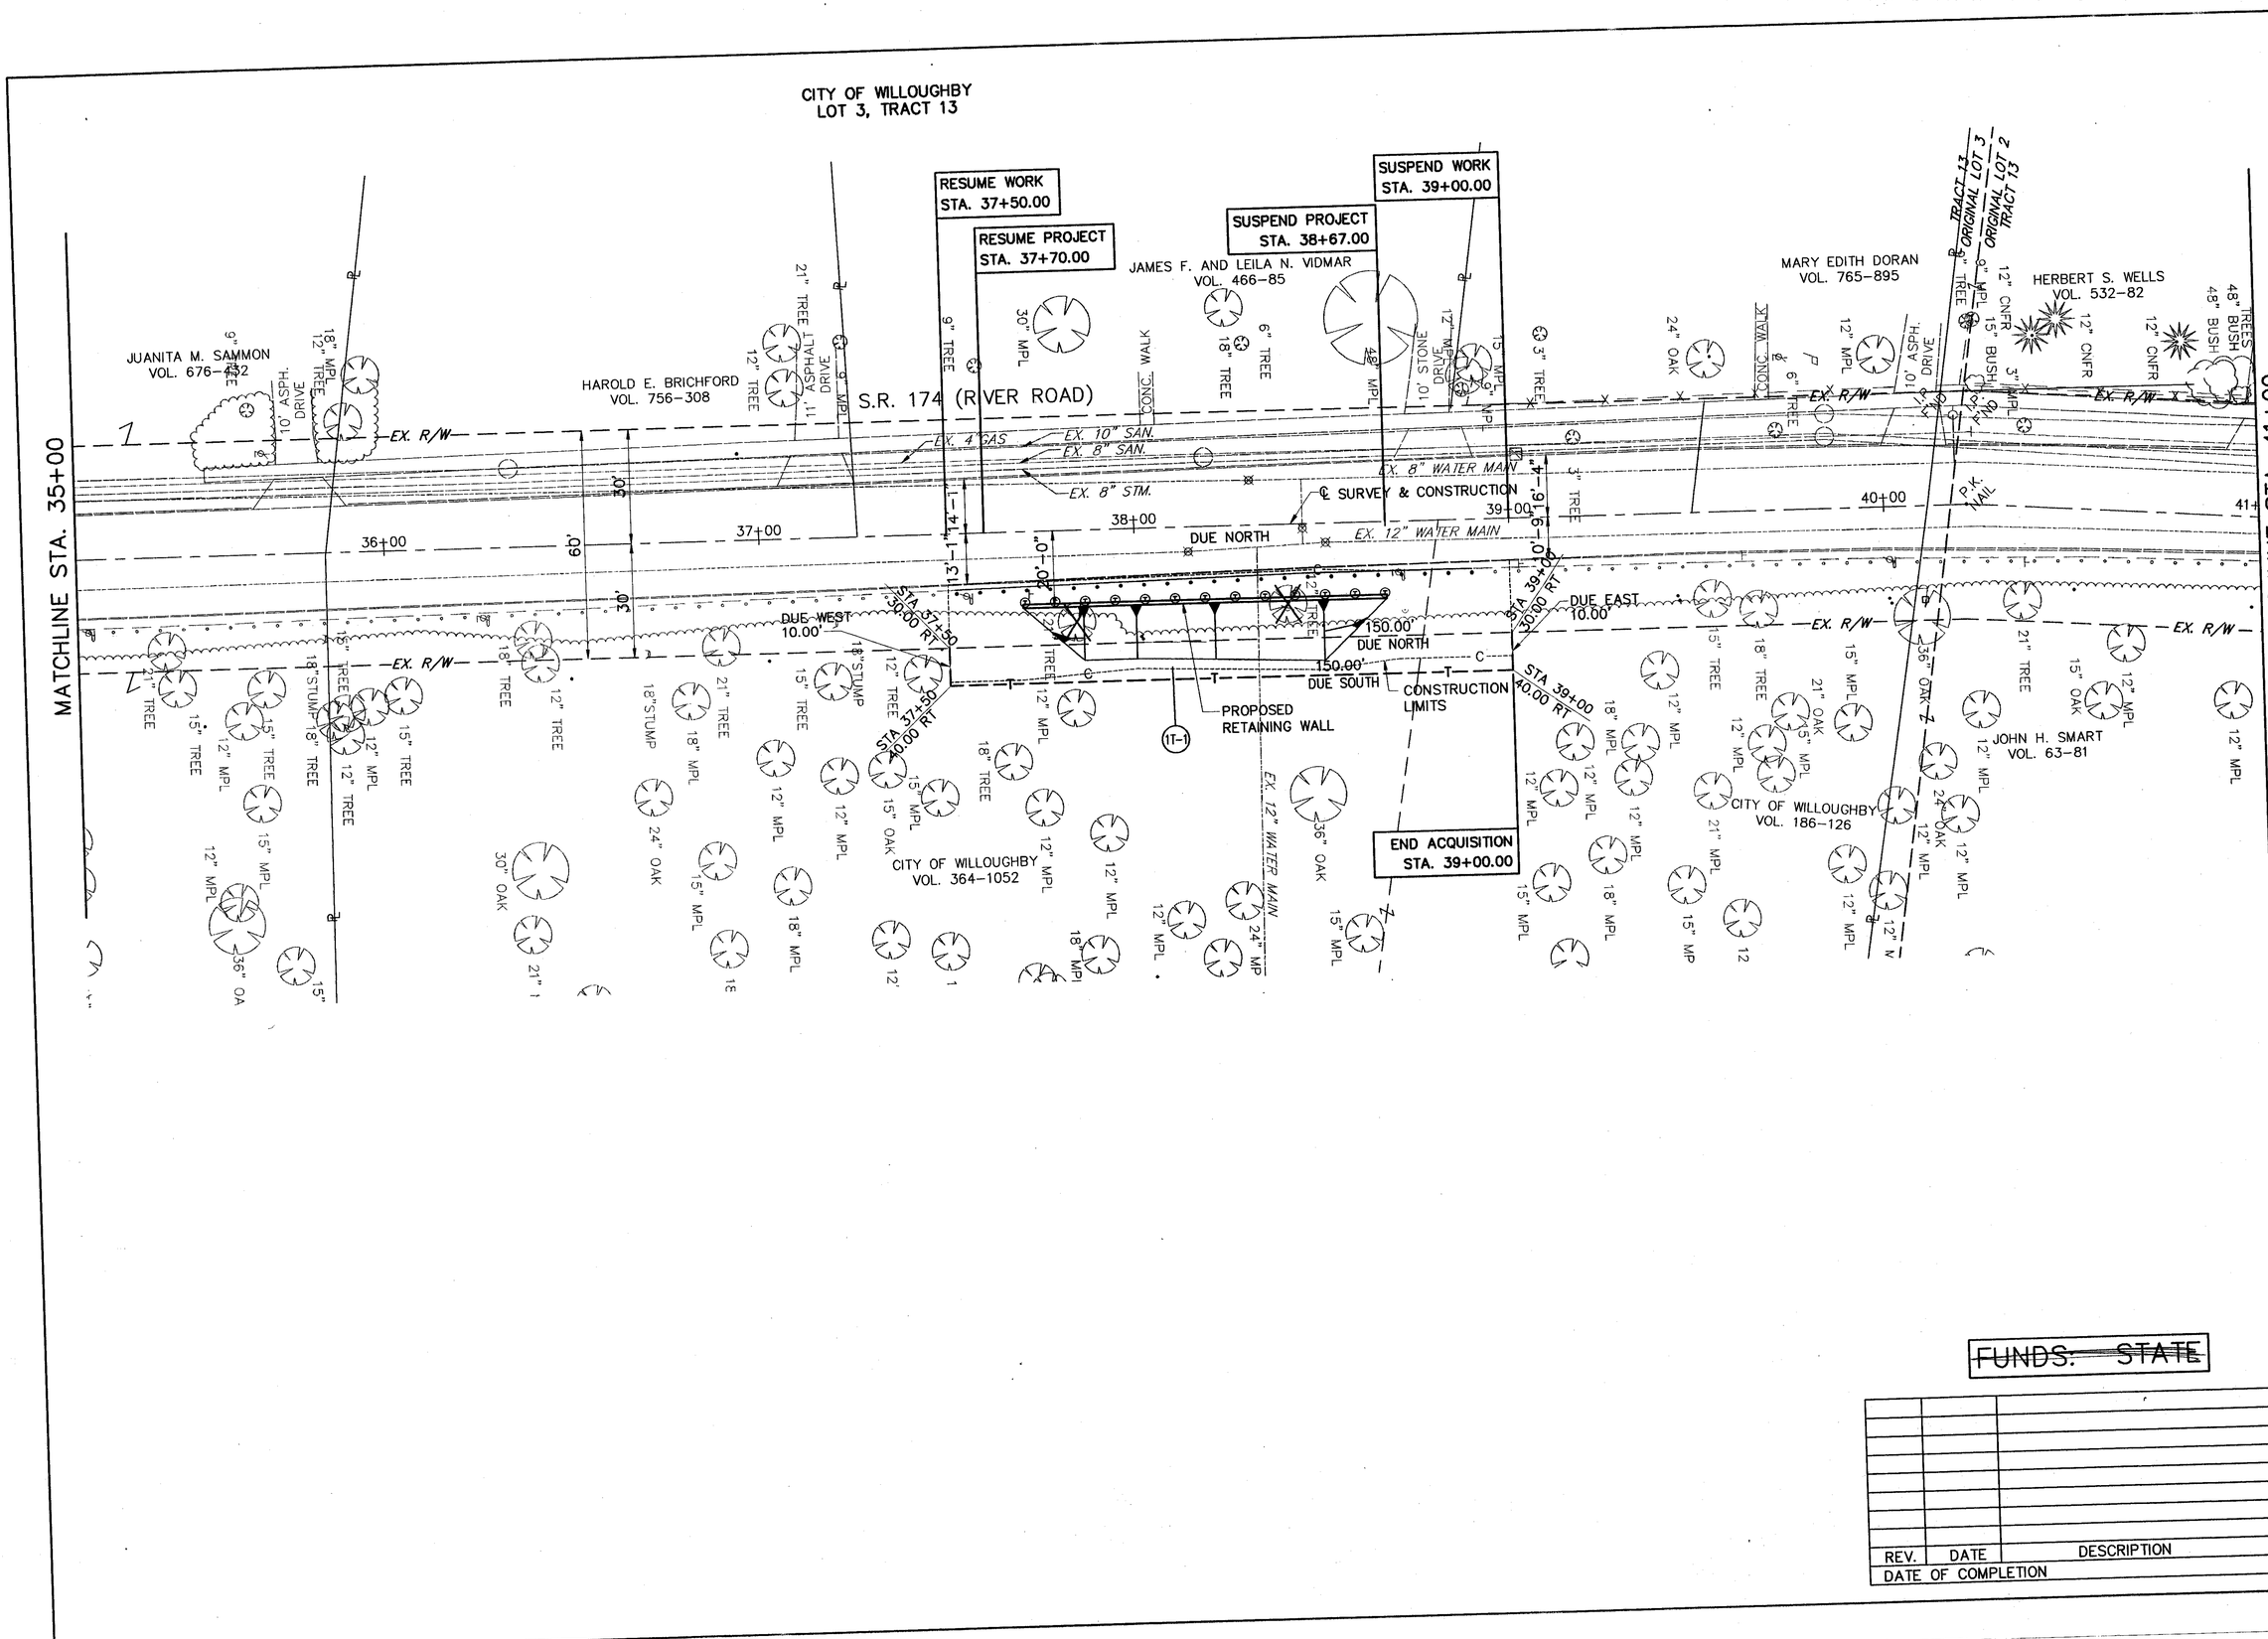

FUNDS: ~~STATE~~

REV.	DATE	DESCRIPTION
DATE OF COMPLETION		

FEDERAL PROJECT NO. ?

STATE PROJECT NO. JOB 12 3090

RIGHT OF WAY PLAN
STA. 35+00 TO STA. 41+00

LAK - 174 - 4.39

4/5