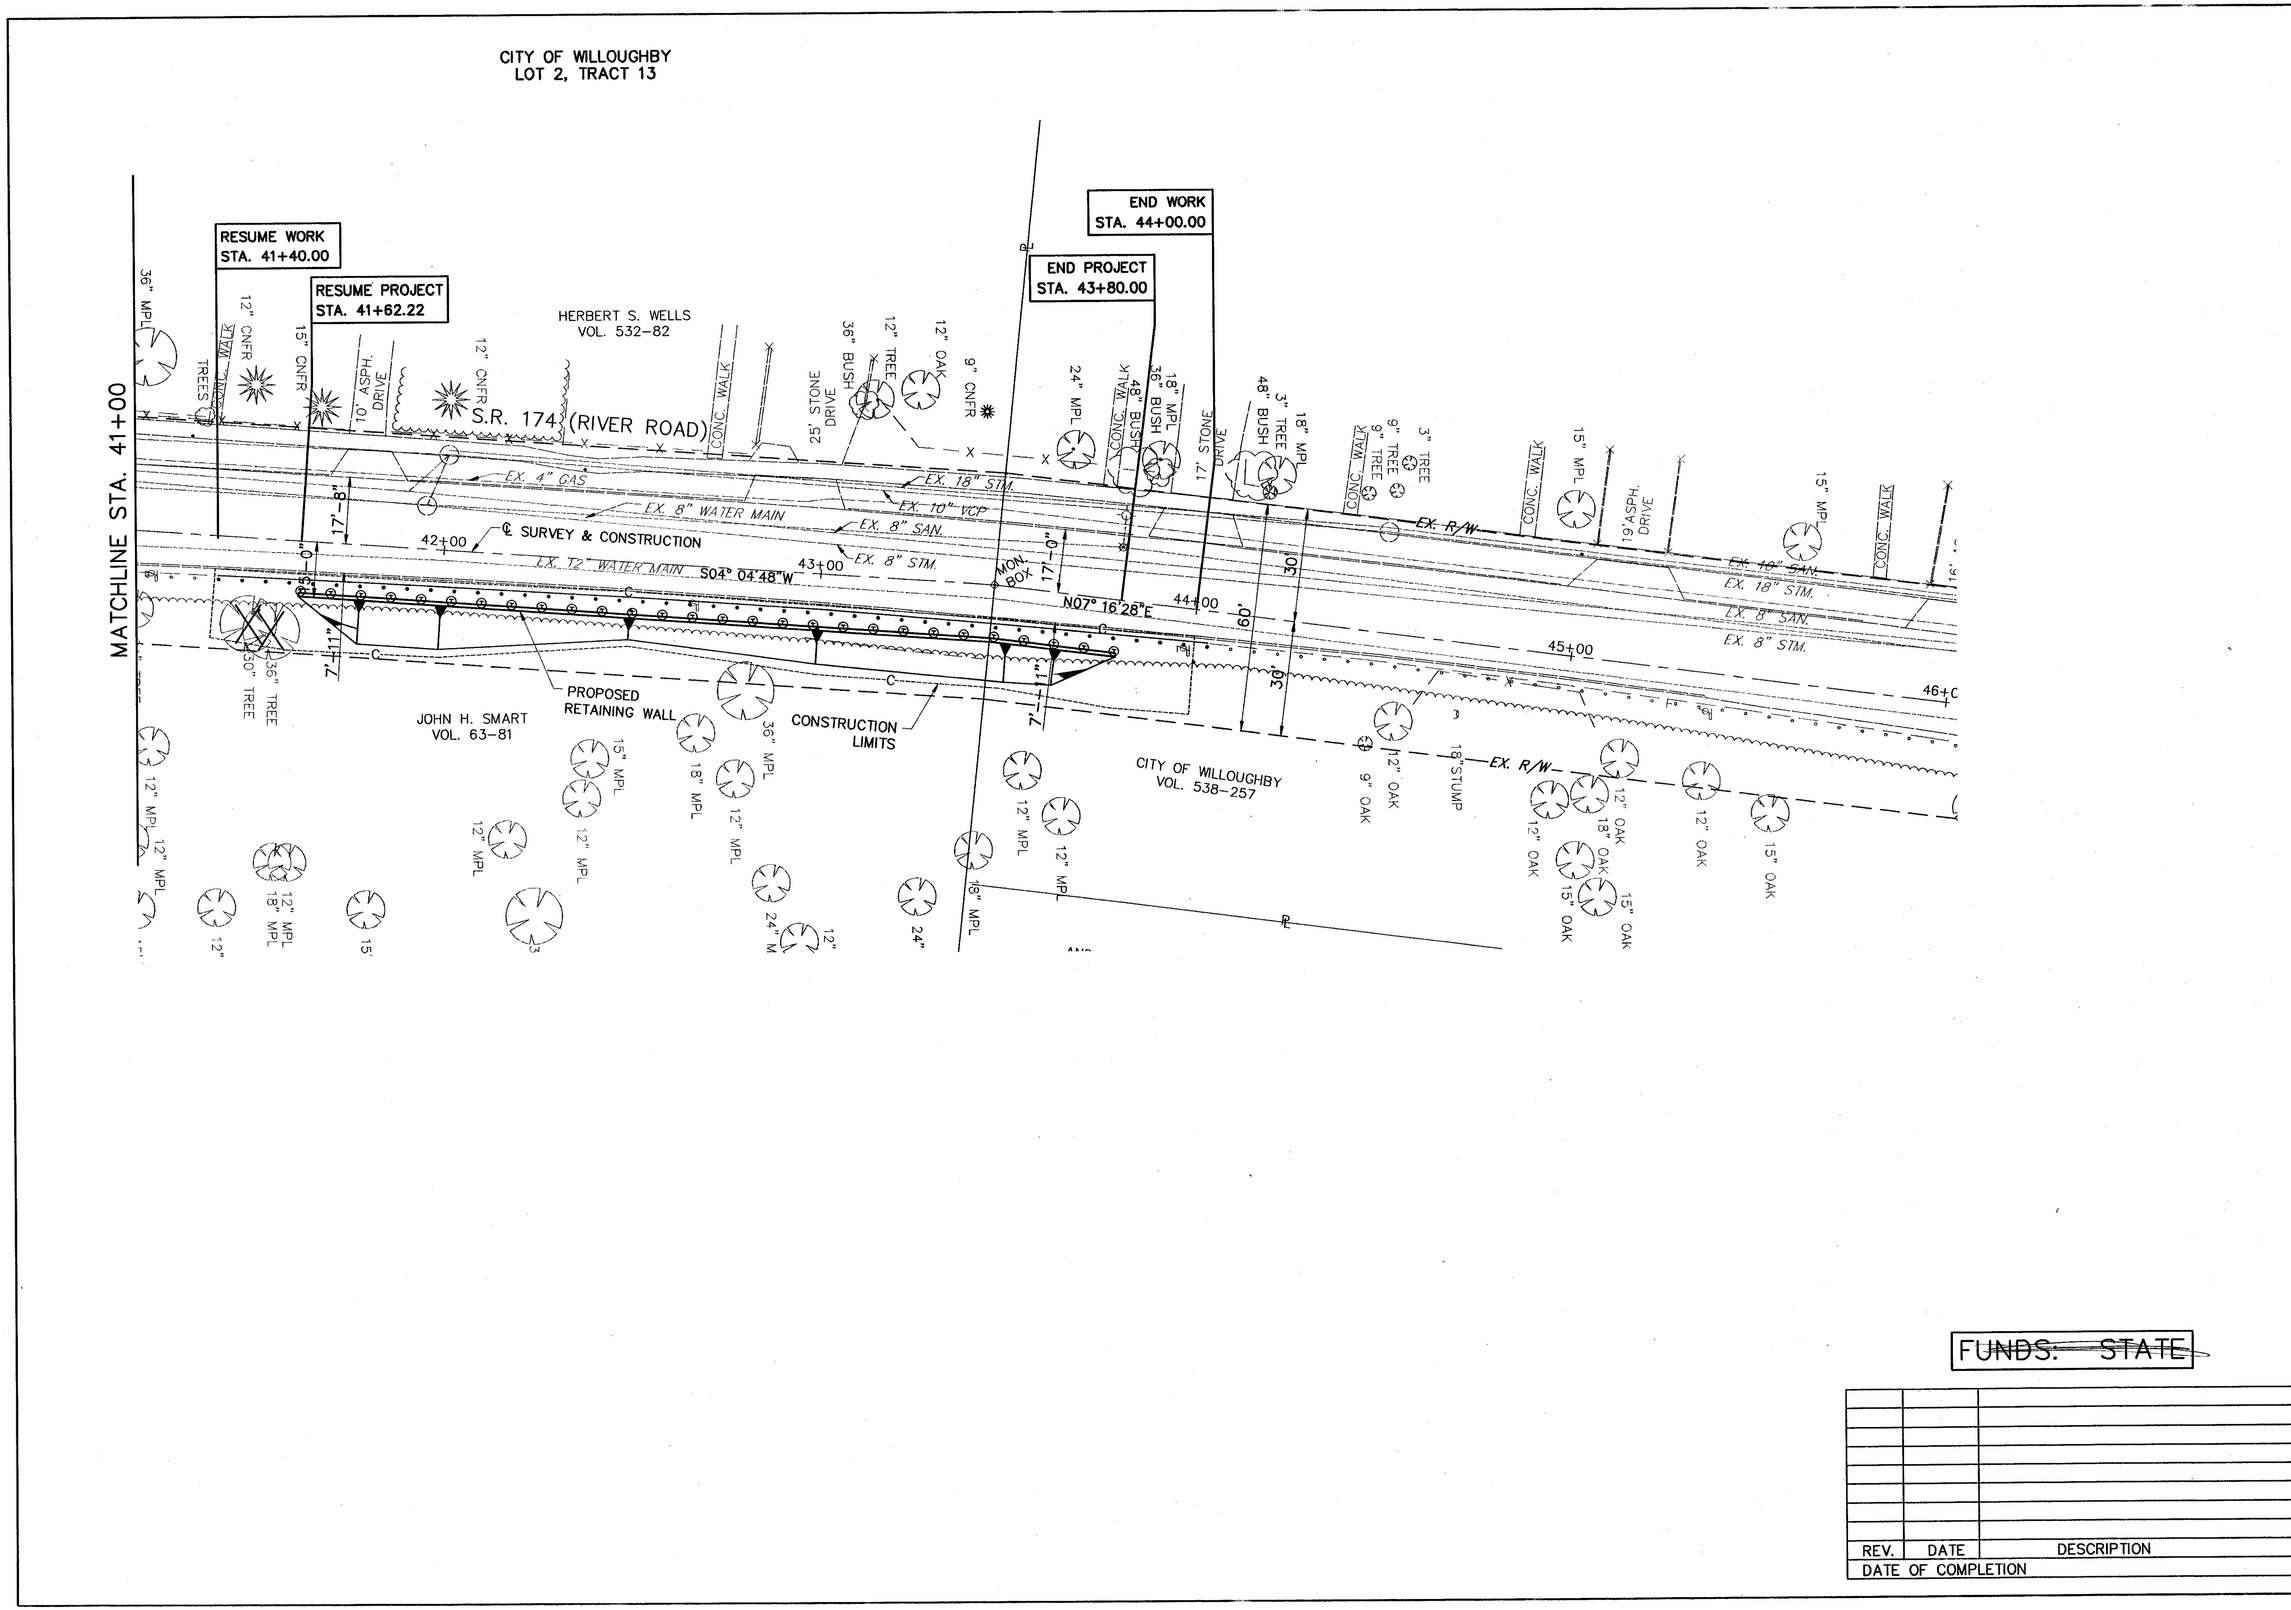

FUNDS: ~~STATE~~

REV.	DATE	DESCRIPTION
DATE OF COMPLETION		

SCALE IN FEET 20 0 20

FEDERAL PROJECT NO. ~

STATE PROJECT NO. 30B 12309

RIGHT OF WAY PLAN
STA. 40+00 TO STA. 46+00

LAK - 174 - 4.39

5/5