| FHWA REGION | STATE | PROJECT | |
|---|---|---|---|
| 5 | OHIO | | |

5
171

LAKE COUNTY
LAKE-2-0.00

# TYPICAL SECTIONS

TYPE 848

SCALE IN FEET
0 1' 2' 4' 6'

FOR TYPICAL SECTION NOTES AND
FOR PROPOSED AND EXISTING LEGENDS
SEE SHEET Nº 4 .

+ 1/2"/FT. MIN. SLOPE

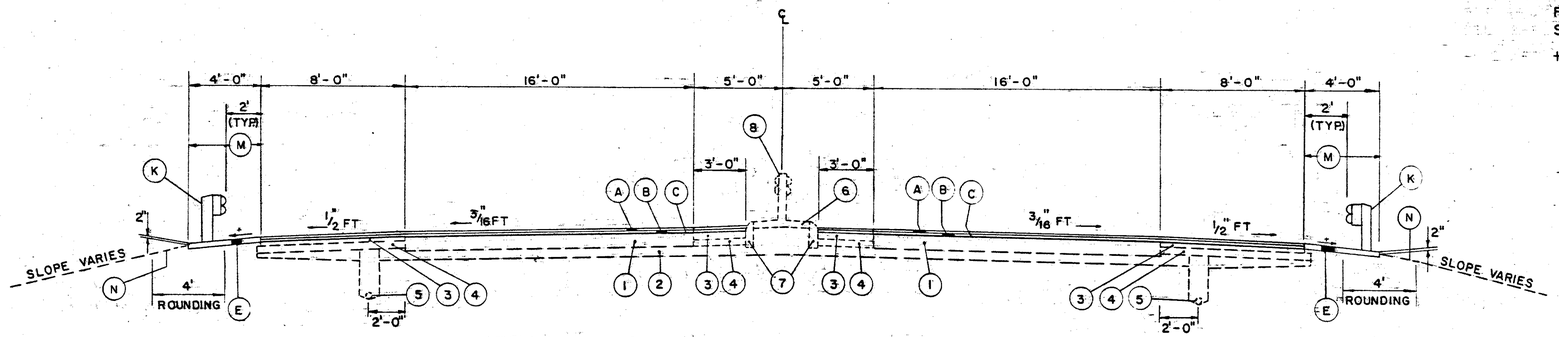


TYPICAL SECTION - LLOYD RD. RAMP CONNECTION
RAMP A-1 AND RAMP A-2

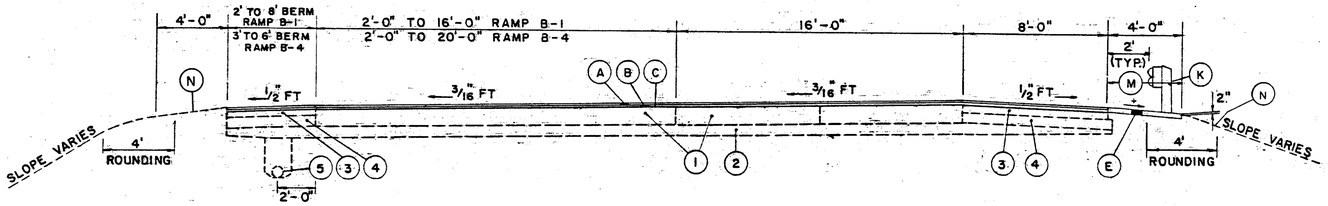


TYPICAL SECTION - RAMPS B-1 AND B-4

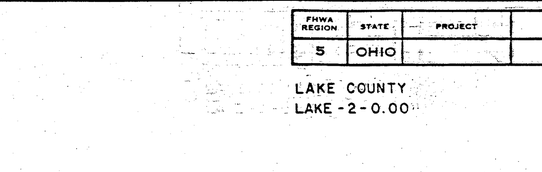


RAMP B-1 ISLAND REMOVAL

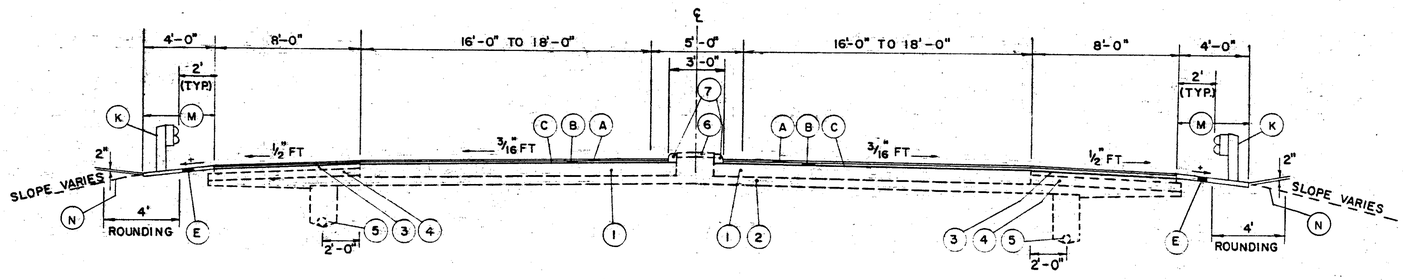


TYPICAL RAMP SECTION - TWO WAY RAMP

LOST NATION RD.
RAMP E-2 AND RAMP E-3
RAMP E-4 AND RAMP E-5