FHWA REGION	STATE	PROJECT	
5	OHIO		

124
171

LAKE COUNTY
LAK-2-0.00

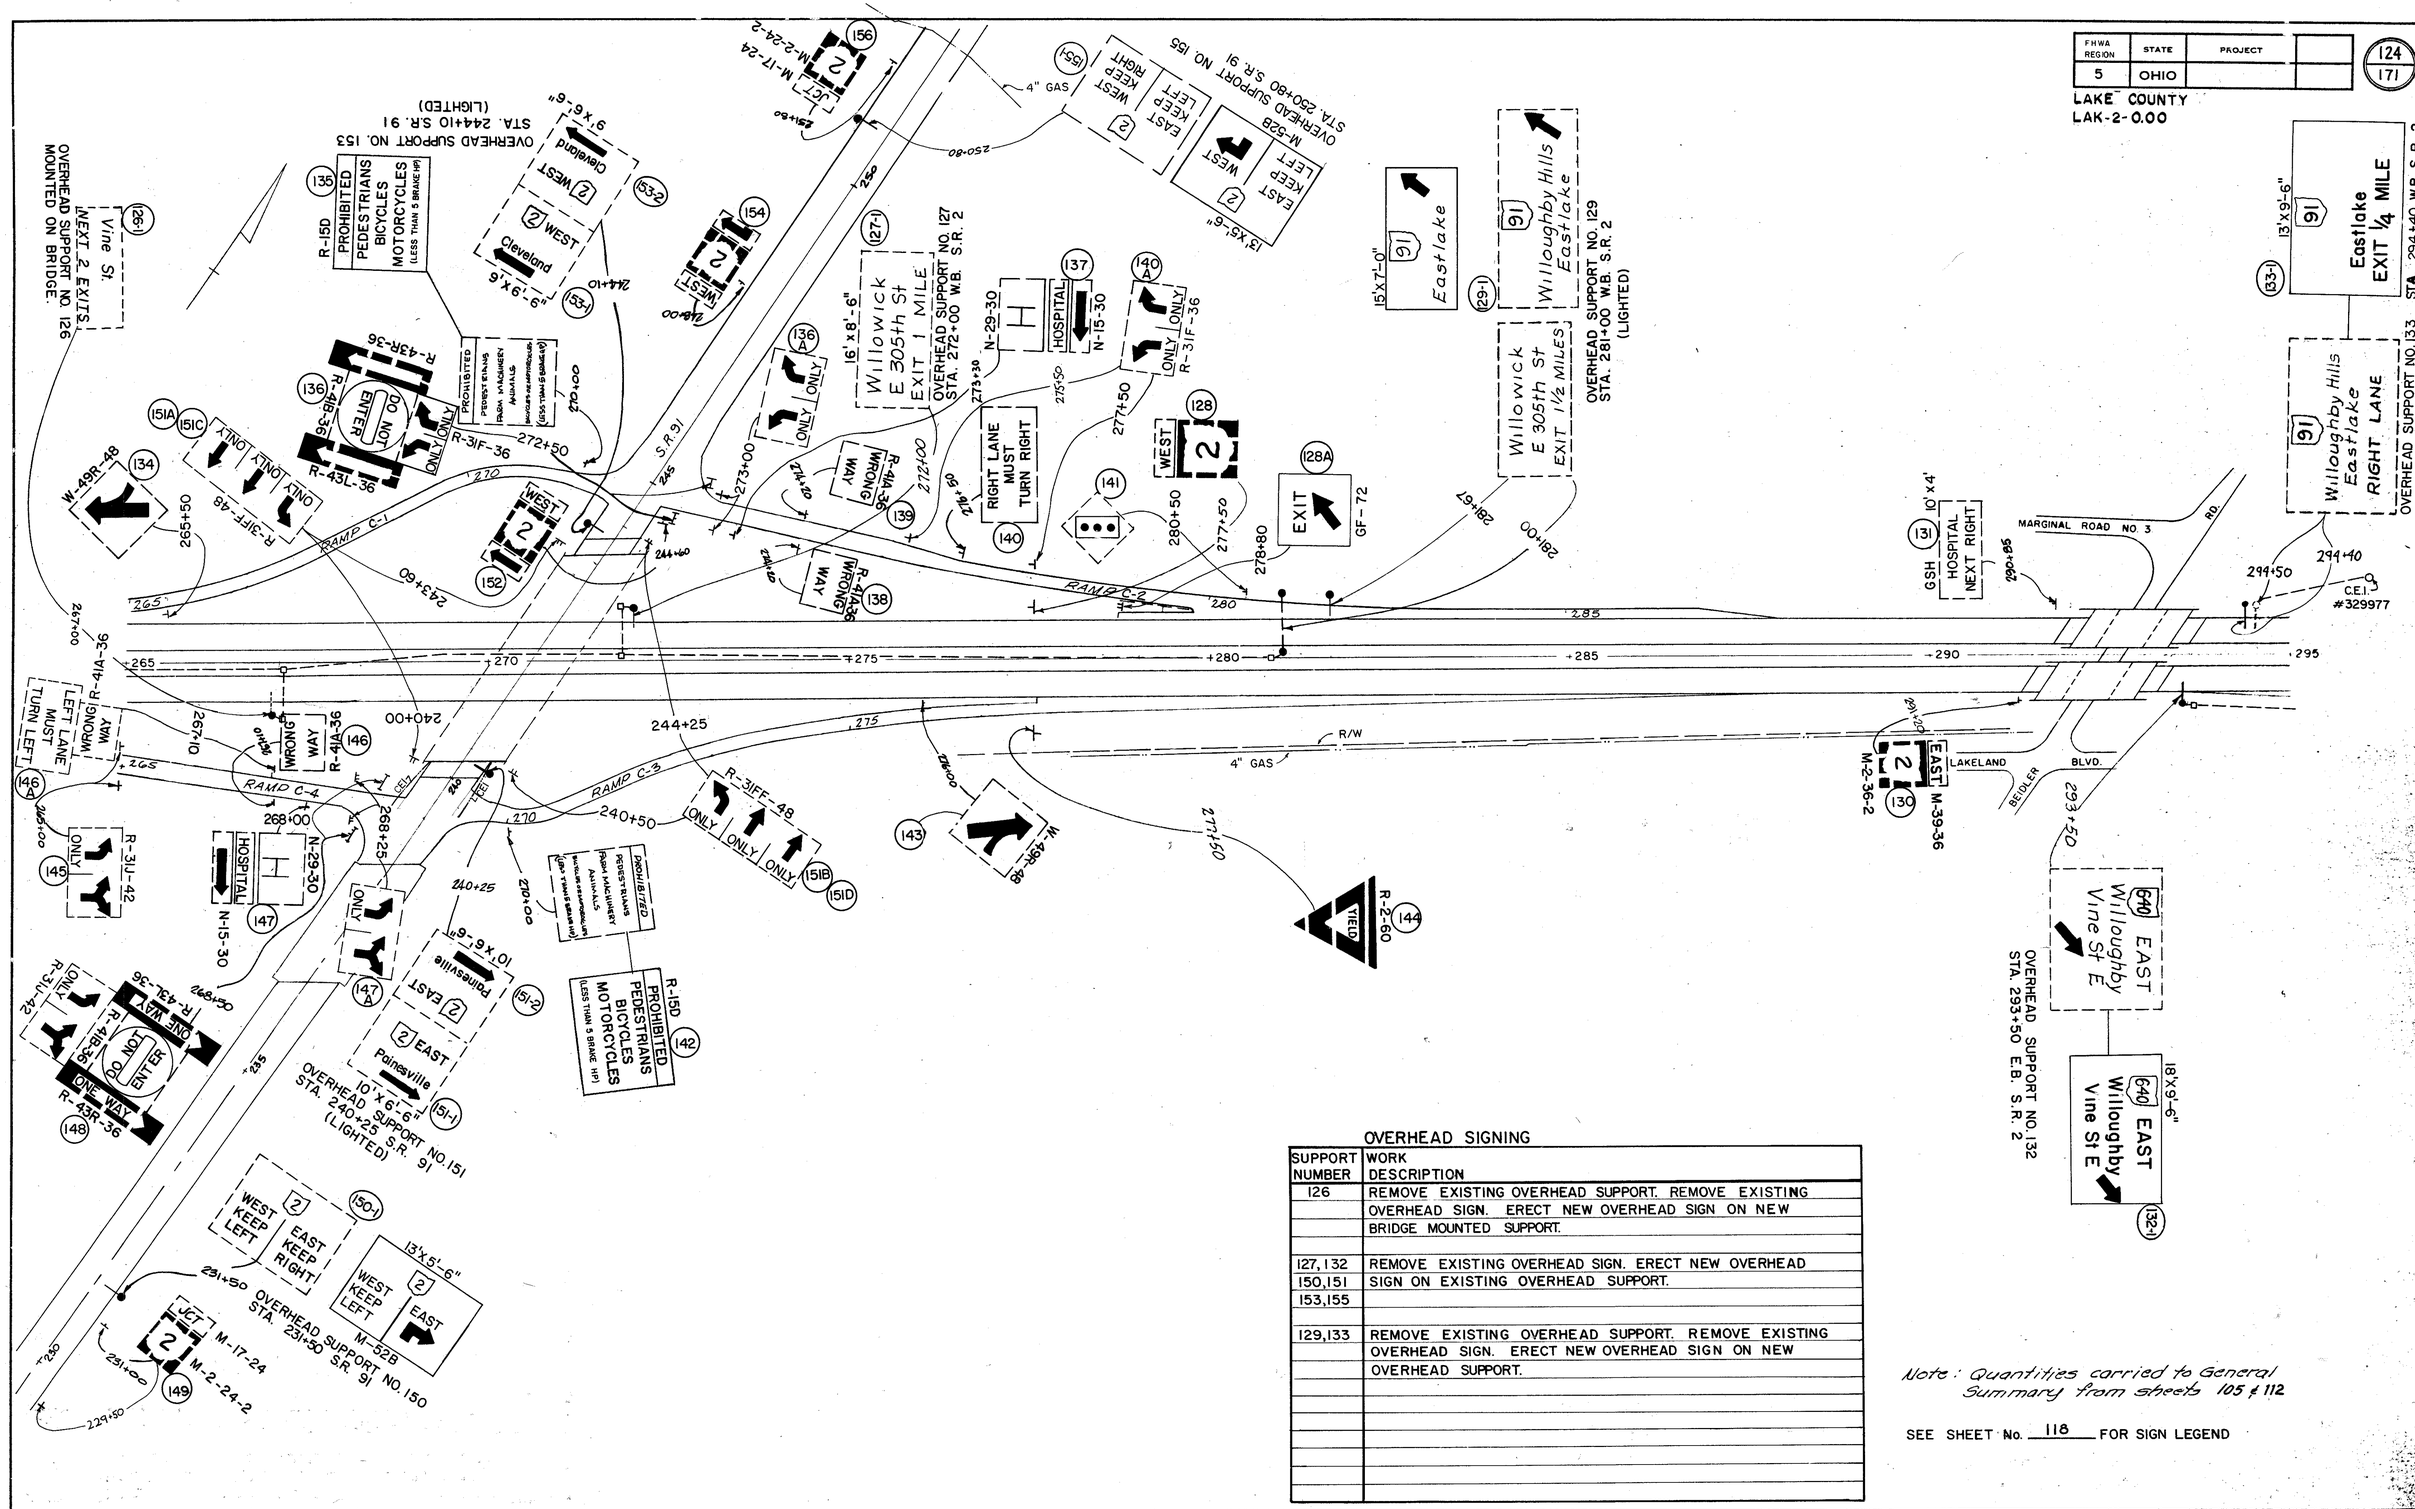

OVERHEAD SIGNING

SUPPORT NUMBER	WORK DESCRIPTION
126	REMOVE EXISTING OVERHEAD SUPPORT. REMOVE EXISTING OVERHEAD SIGN. ERECT NEW OVERHEAD SIGN ON NEW BRIDGE MOUNTED SUPPORT.
127, 132	REMOVE EXISTING OVERHEAD SIGN. ERECT NEW OVERHEAD
150, 151	SIGN ON EXISTING OVERHEAD SUPPORT.
153, 155	
129, 133	REMOVE EXISTING OVERHEAD SUPPORT. REMOVE EXISTING OVERHEAD SIGN. ERECT NEW OVERHEAD SIGN ON NEW OVERHEAD SUPPORT.

Note: Quantities carried to General Summary from sheets 105 & 112

SEE SHEET No. 118 FOR SIGN LEGEND

265+00 — 295+00