FHWA REGION	STATE	PROJECT	
5	OHIO		

126
171

LAKE COUNTY

LAK-2-0.00

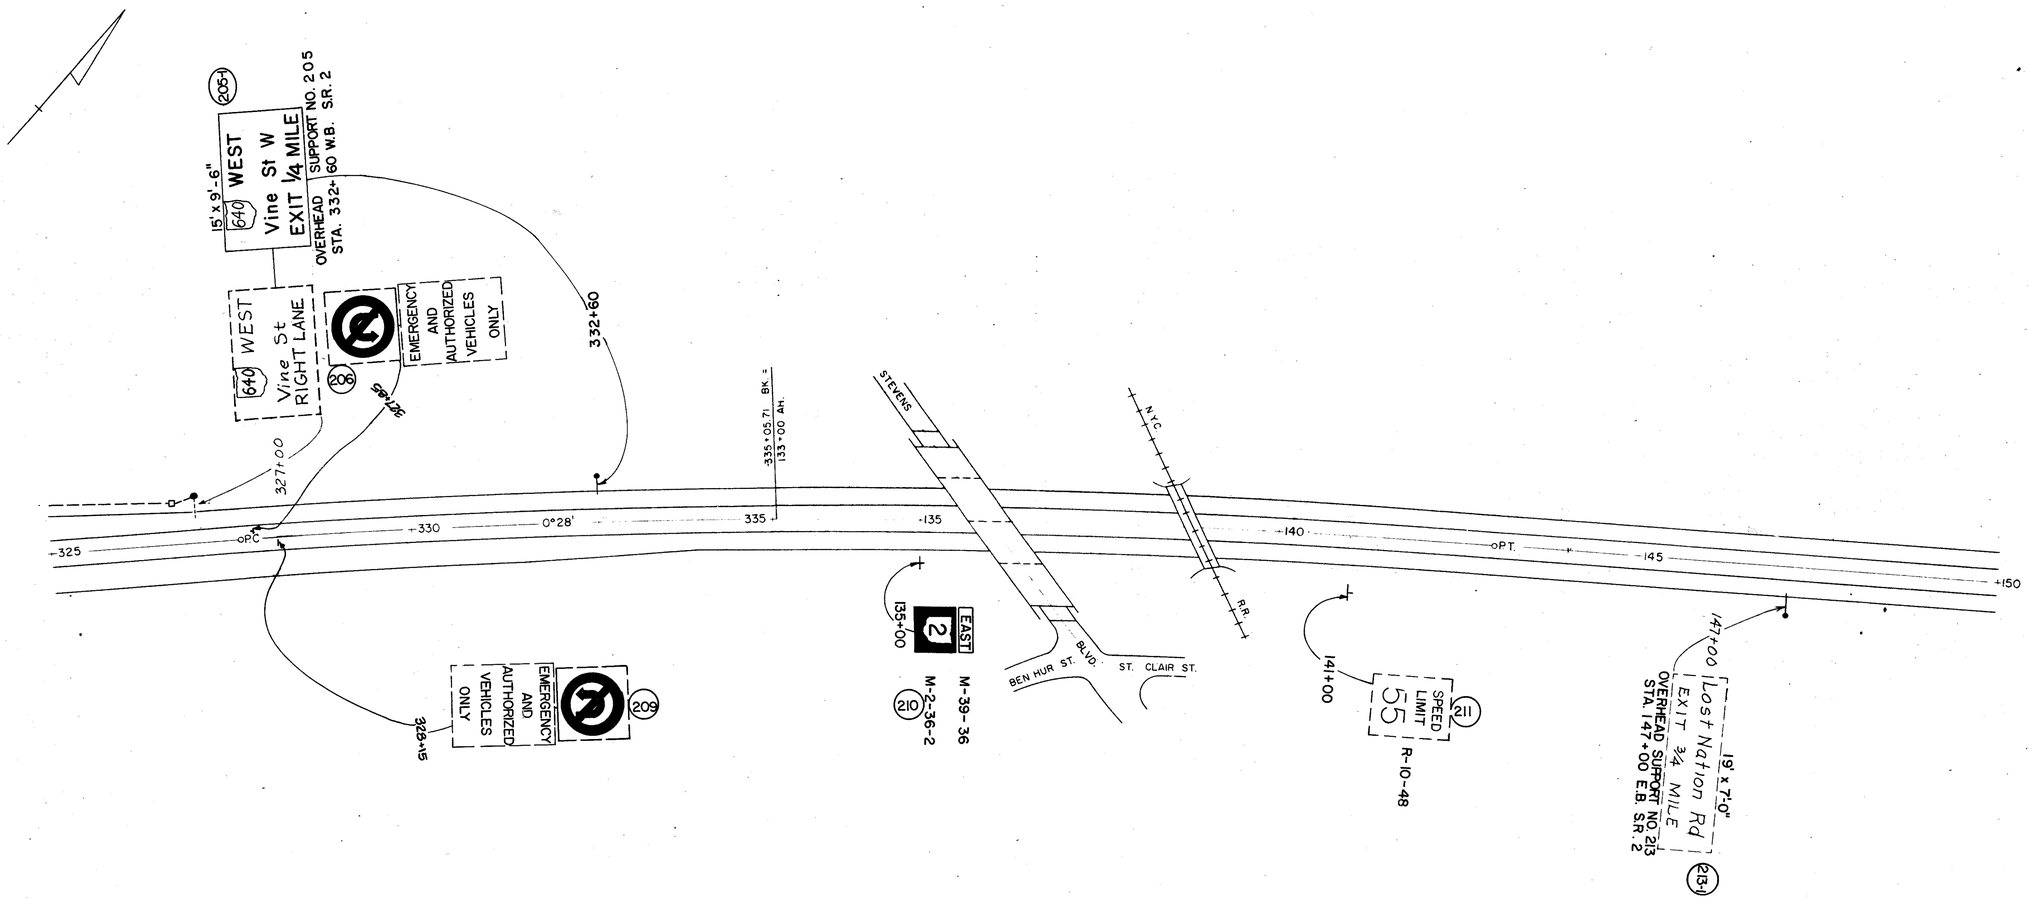

OVERHEAD SIGNING

SUPPORT NUMBER	WORK DESCRIPTION
205	REMOVE EXISTING OVERHEAD SUPPORT. REMOVE EXISTING OVERHEAD SIGN. ERECT NEW OVERHEAD SIGN ON NEW OVERHEAD SUPPORT.
213	REMOVE EXISTING GROUND MOUNTED BEAM SUPPORT. REMOVE EXISTING GROUND MOUNTED SIGN. ERECT NEW OVERHEAD SIGN ON NEW OVERHEAD SUPPORT.

Note: Quantities carried to General Summary from sheets 107, 108 & 114

REF. NOS. 207 & 208 & 212 ARE NOT USED.

SEE SHEET NO. 118 FOR SIGN LEGEND.

325 + 00 — 150 + 00