FHWA REGION	STATE	PROJECT	
5	OHIO		

127
171

LAKE COUNTY

LAK-2-0.00

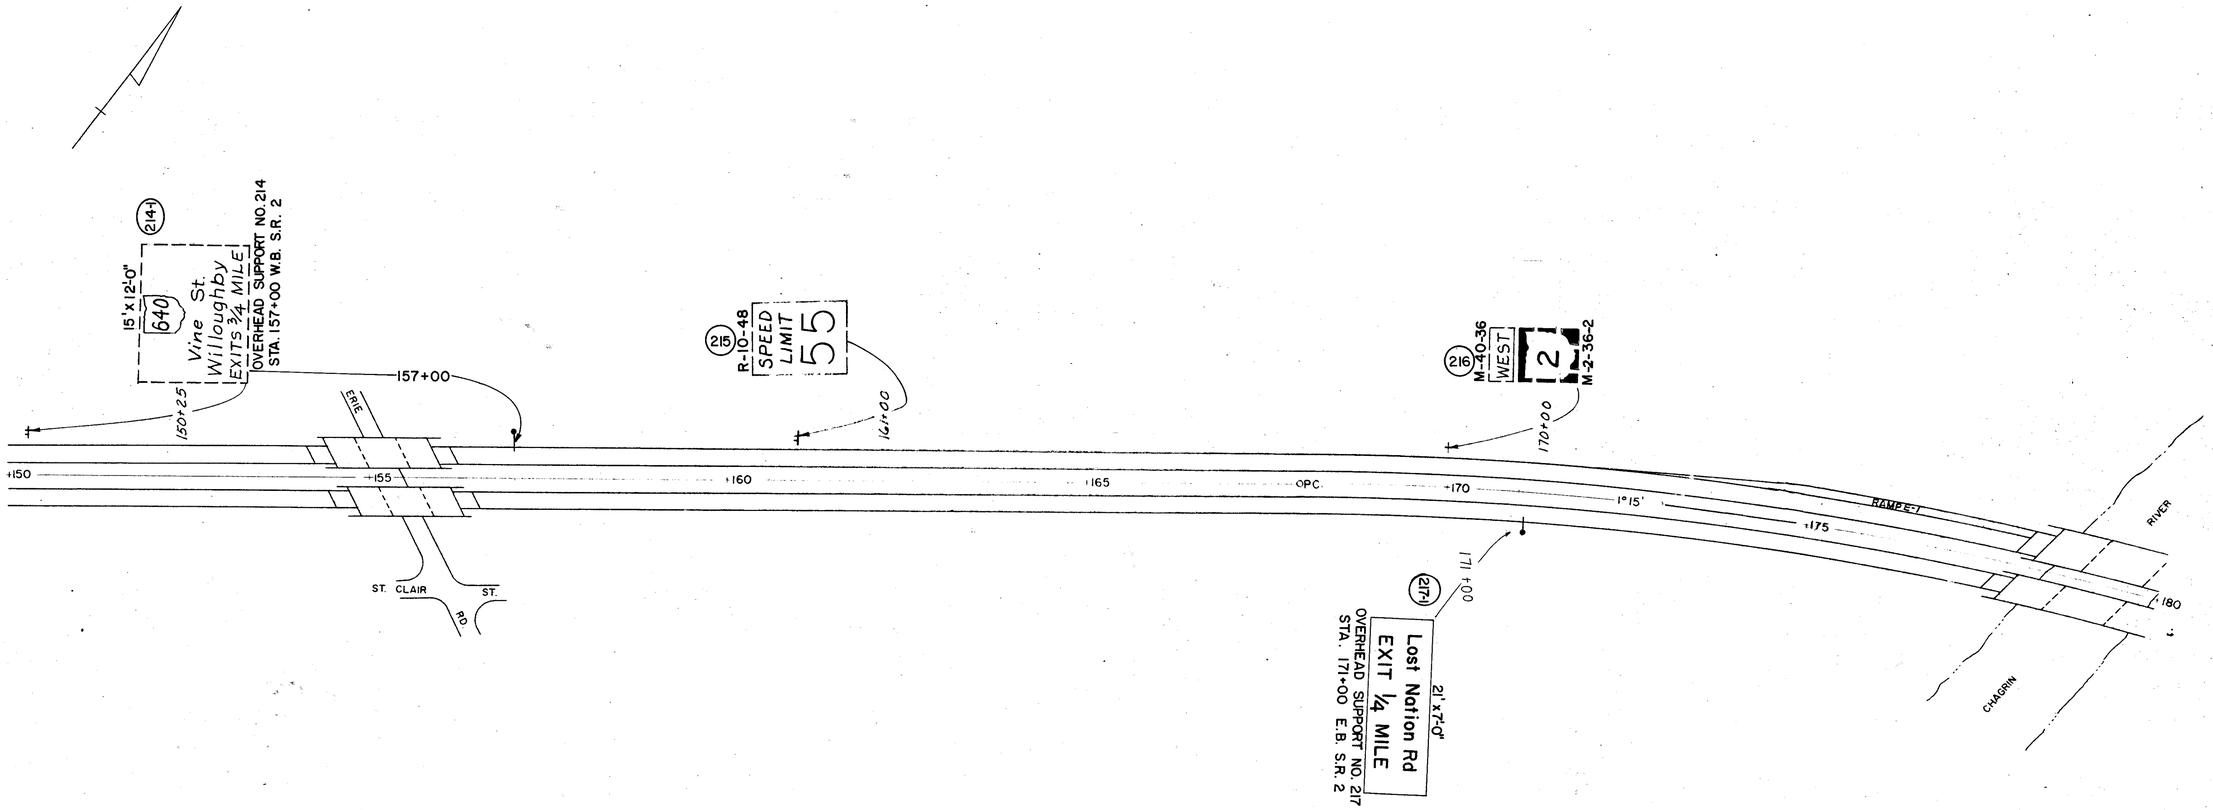

OVERHEAD SIGNING

SUPPORT NUMBER	WORK DESCRIPTION
214	REMOVE EXISTING GROUND MOUNTED BEAM SUPPORT.
	REMOVE EXISTING GROUND MOUNTED SIGN. ERECT
	NEW OVERHEAD SIGN ON NEW OVERHEAD SUPPORT.
217	ERECT NEW OVERHEAD SIGN ON NEW OVERHEAD
	SUPPORT.

Note: Quantities carried to General Summary from Sheet 108 & 114

REF. NOS. 218, 219, 220, & 221 NOT USED.

SEE SHEET NO. 118 FOR SIGN LEGEND

150 + 00 — 180 + 00