FHWA REGION	STATE	PROJECT	
5	OHIO		

12.9
171

LAKE COUNTY
LAK-2-0.00

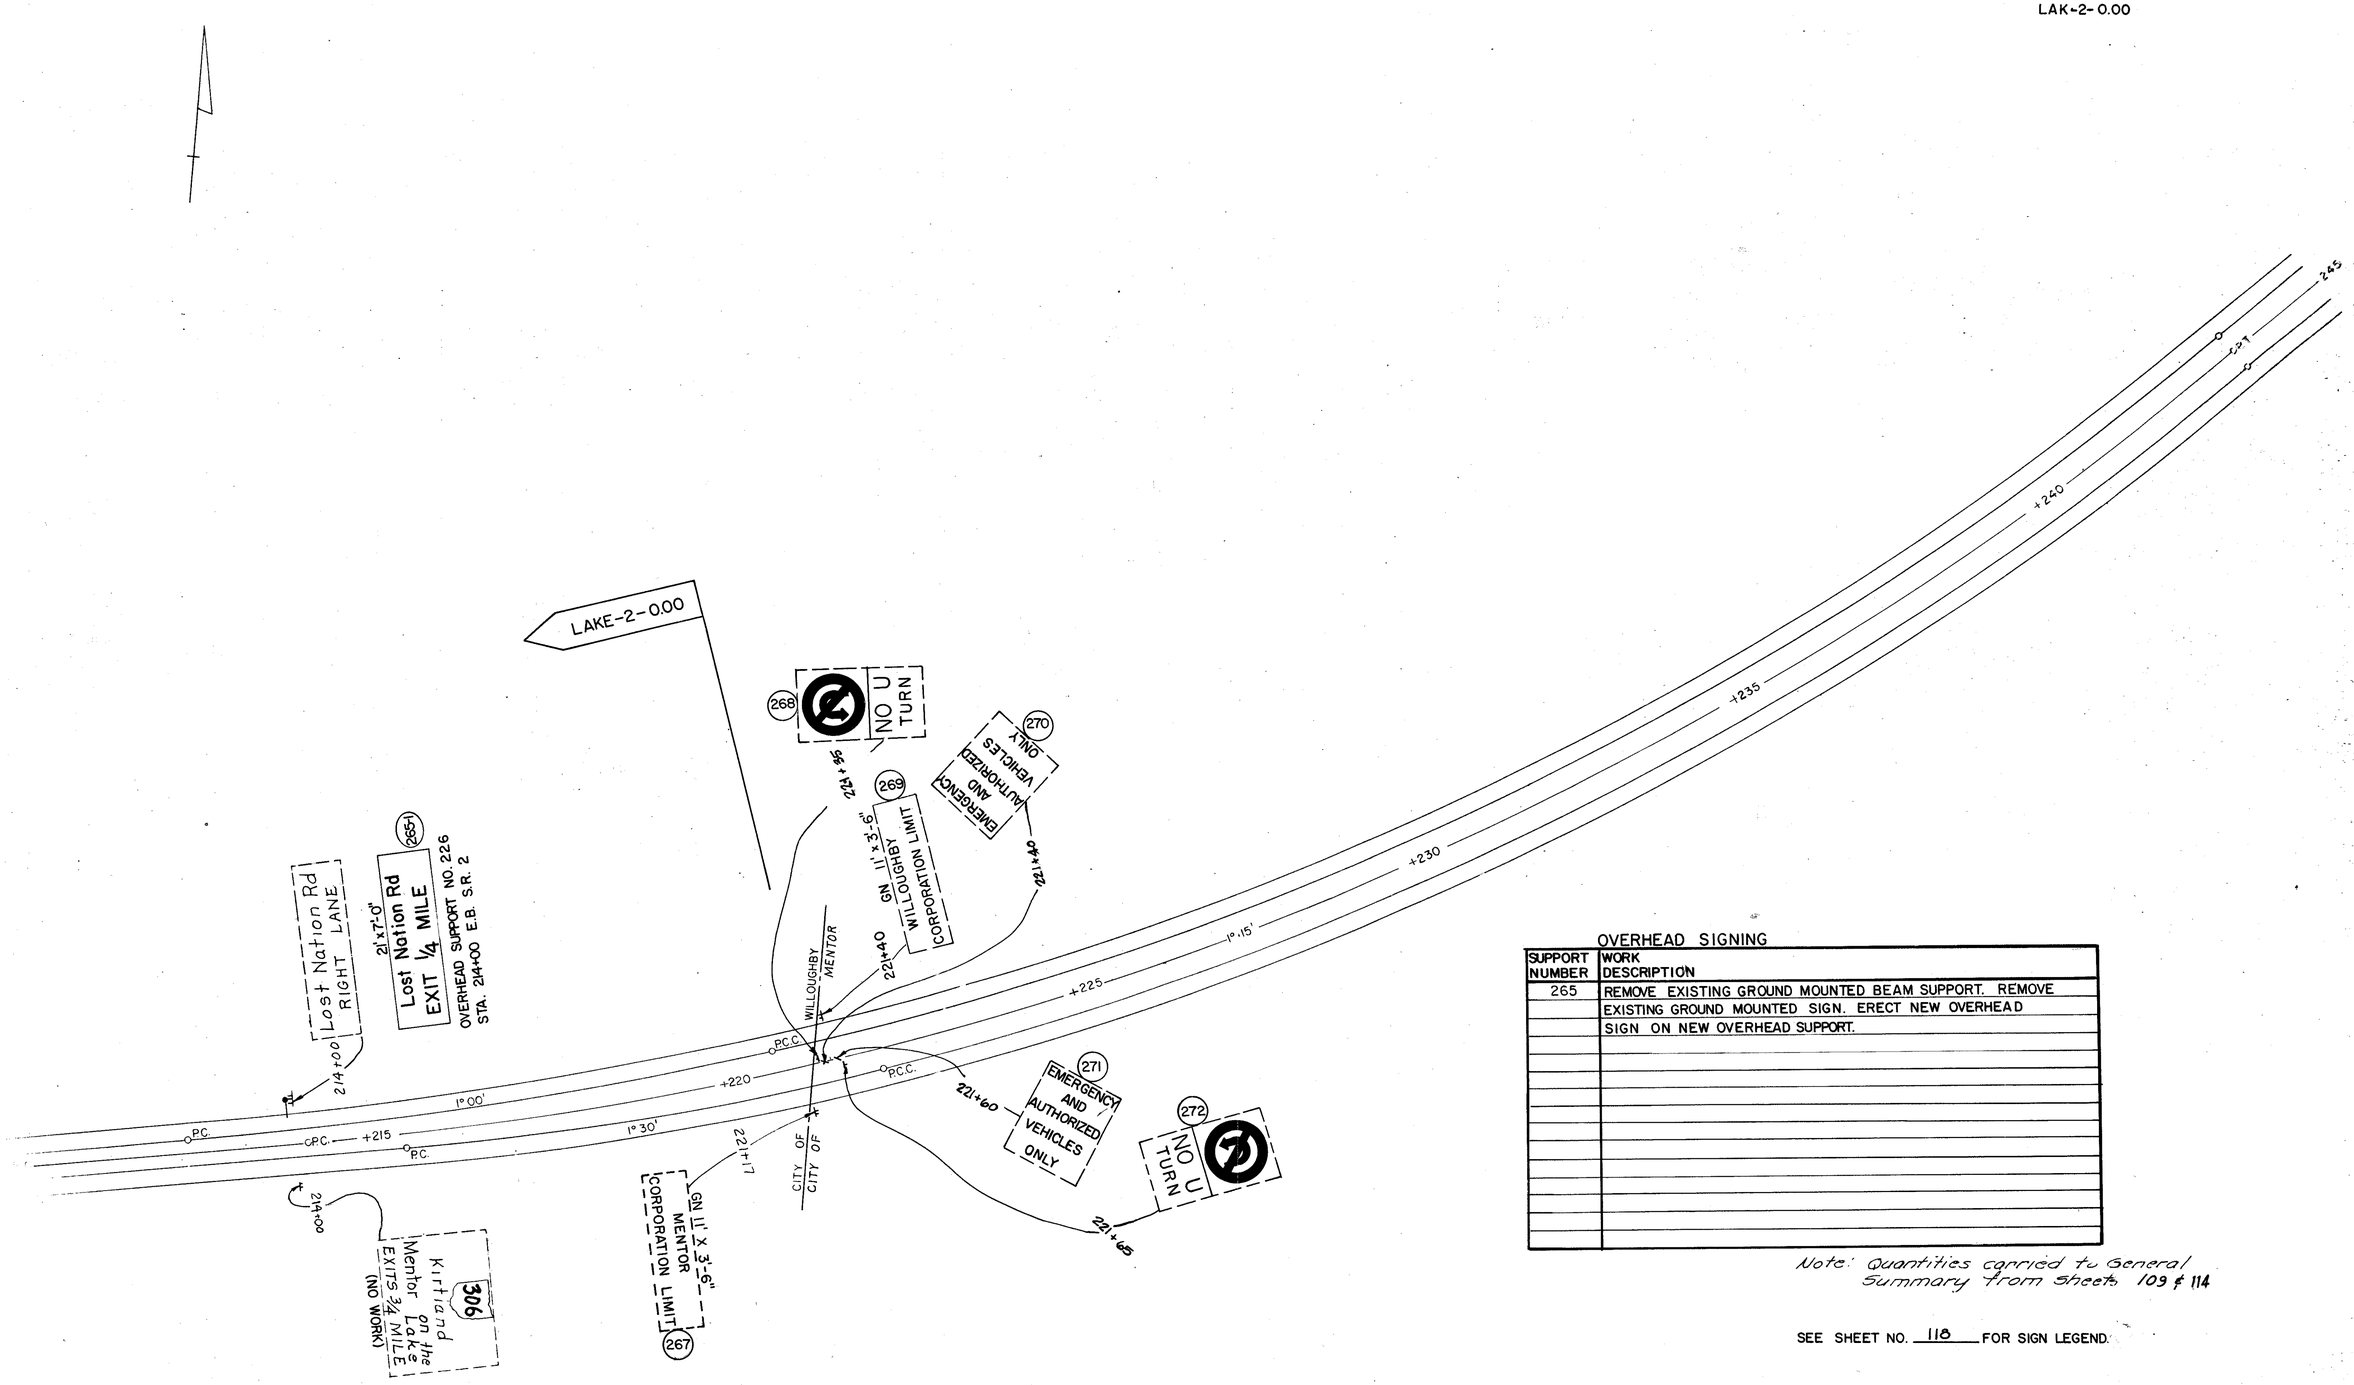

OVERHEAD SIGNING

SUPPORT NUMBER	WORK DESCRIPTION
265	REMOVE EXISTING GROUND MOUNTED BEAM SUPPORT. REMOVE EXISTING GROUND MOUNTED SIGN. ERECT NEW OVERHEAD SIGN ON NEW OVERHEAD SUPPORT.

Note: Quantities carried to General Summary from sheets 109 & 114

SEE SHEET NO. 118 FOR SIGN LEGEND.

210+00 — 245+00