MICROFILMED
SEP 18 1986

FED. RD. DIVISION	STATE	PROJECT	
2	OHIO		

351
394

LAK-2-0.00

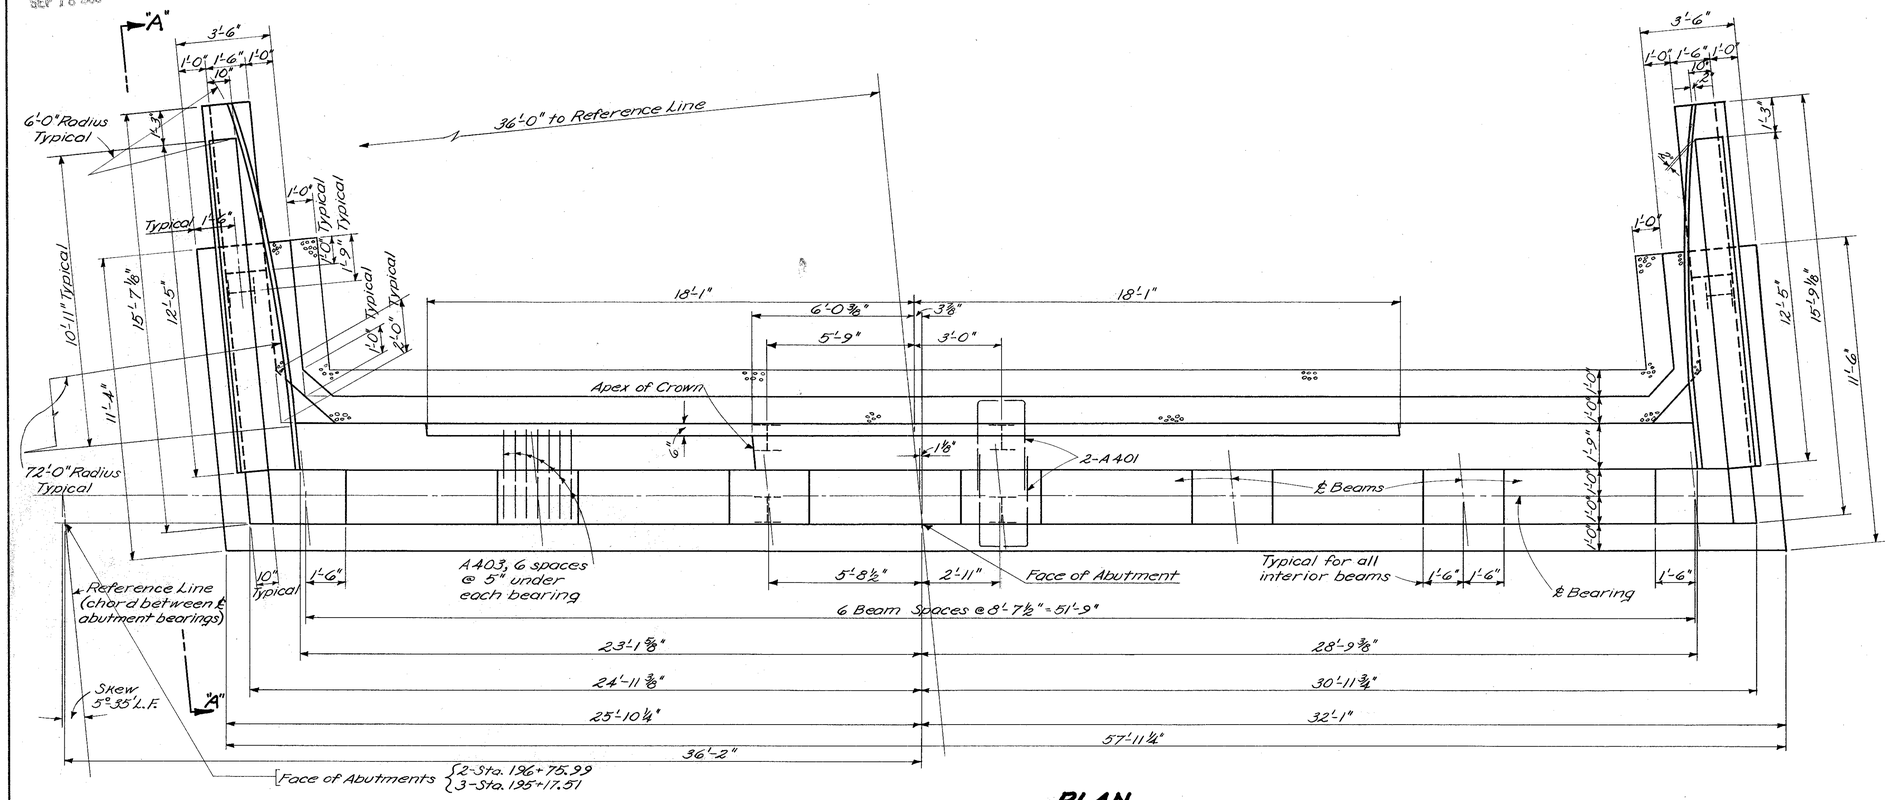

PLAN

SPECIAL CARE shall be taken in placing reinforcing steel in the bridge seat so that it will not interfere with the drilling of anchor bolt holes.

FOR SECTIONS C-C & D-D, see Details of Abutments 1 & 4, Sheet No. 350

FOR DETAILS not shown, see Typical Details for Abutments, Sheet No. 352

TABLE OF ELEVATIONS										
POINT	A	B	C	D	E	F	G	H	J	K
ABUTMENT 2	668.52	668.79	664.63	664.76	664.90	665.03	665.16	665.04	664.90	658.60
ABUTMENT 3	668.51	668.78	664.62	664.75	664.88	665.01	665.15	665.01	664.89	658.60

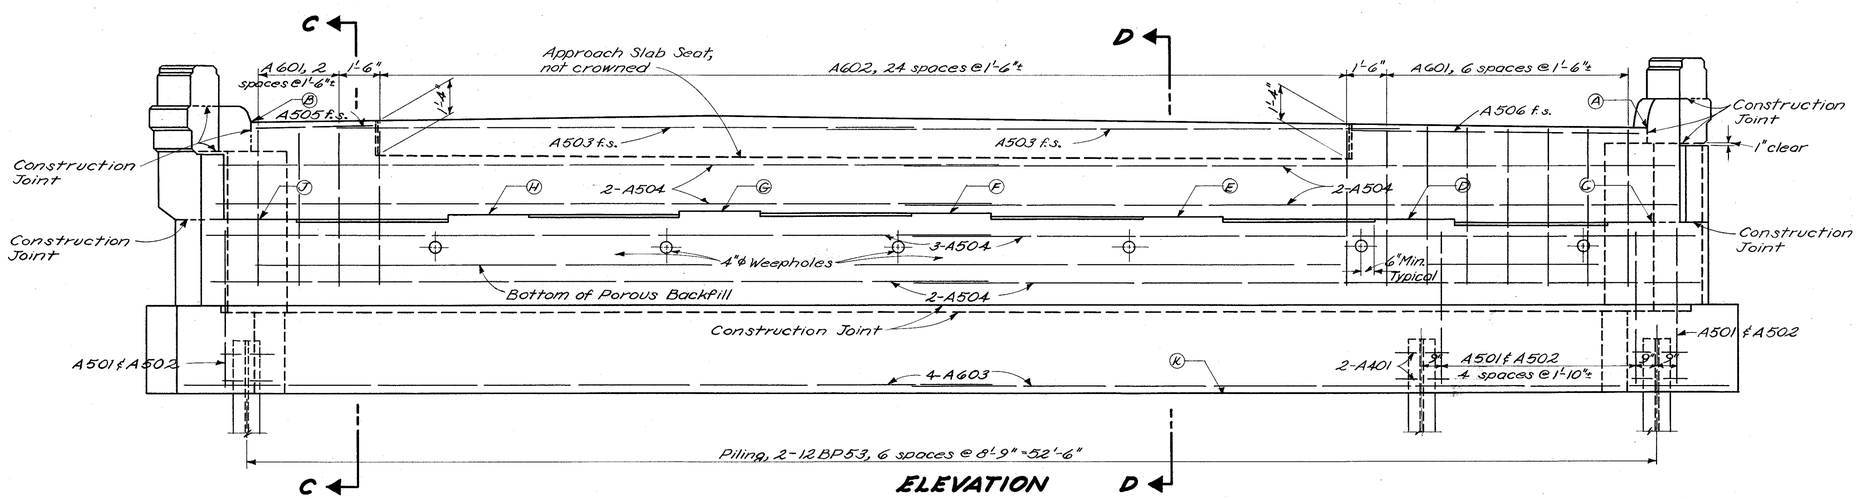

ELEVATION

STATE OF OHIO
DEPARTMENT OF HIGHWAYS
DIVISION OF DESIGN AND CONSTRUCTION
BUREAU OF BRIDGES

DETAILS OF ABUTMENTS 2 & 3

BRIDGE NO. LAK-2-0181 L & R
OVER RUSH ROAD

LAKE COUNTY — STA. 195+14.24, 196+79.26

DESIGNED	DRAWN	TRACED	CHECKED	REVIEWED	DATE	REVISED
H.L.C.	H.L.C.	R.W.L.	DCF	BFG		