FED. RD. DIVISION	STATE	PROJECT	
2	OHIO		

373
394

LAK-2-0.00

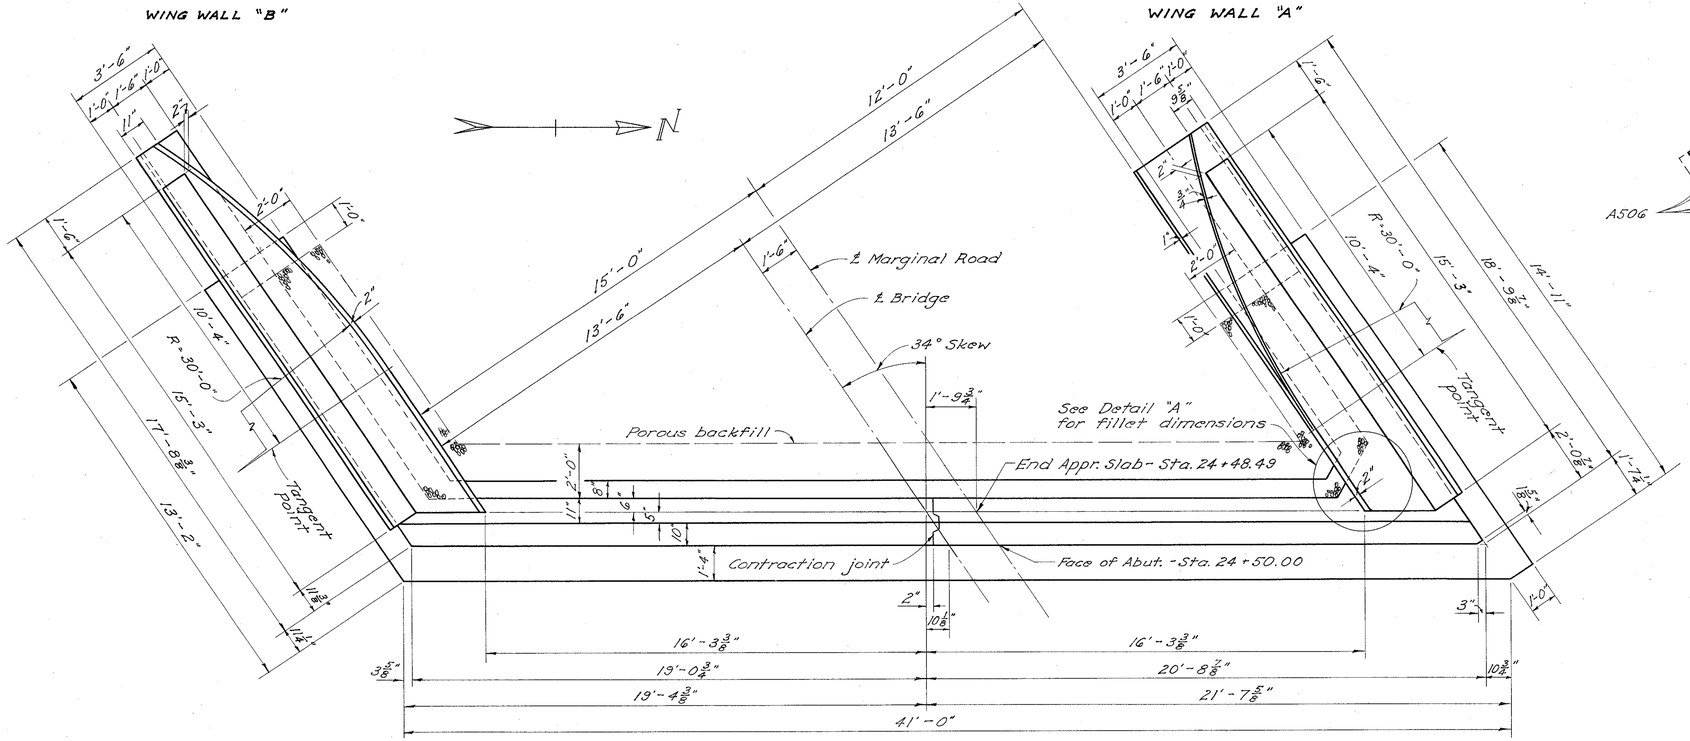

PLAN

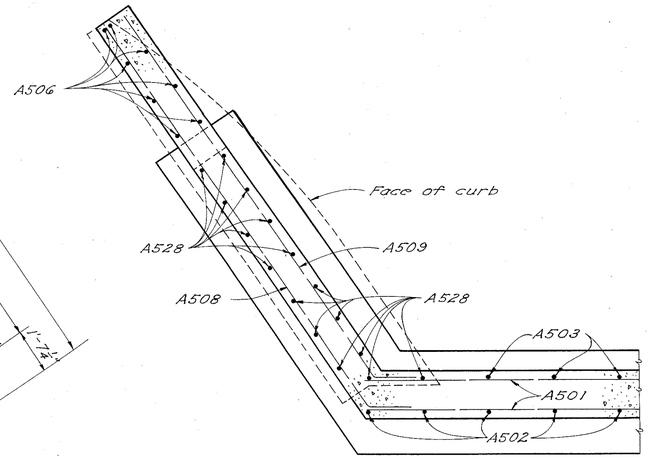

SECTION H-H

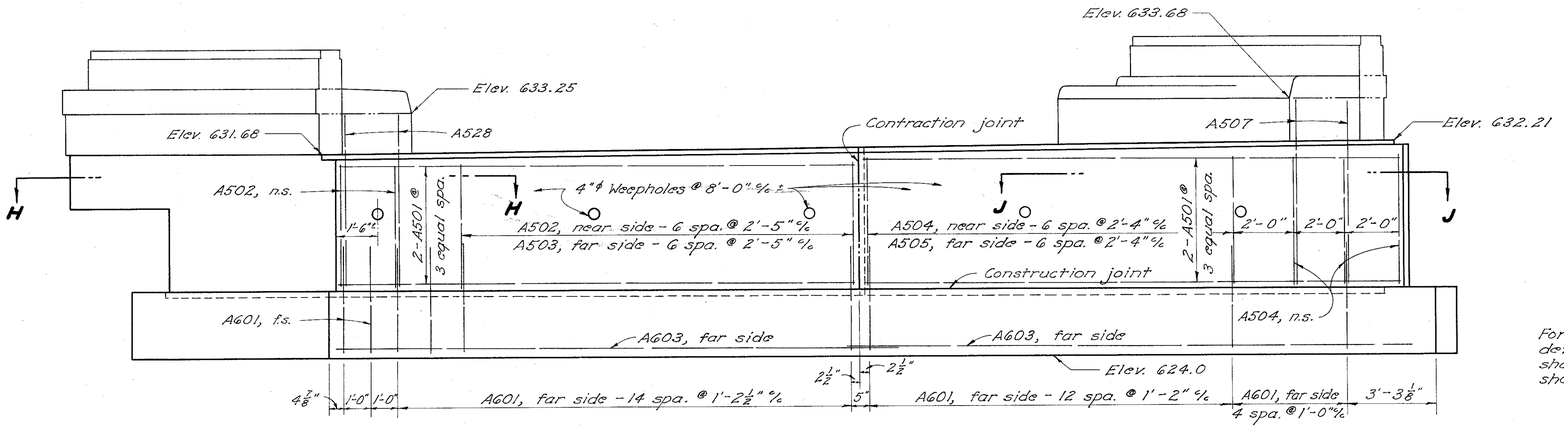

ELEVATION

(Railing not shown)

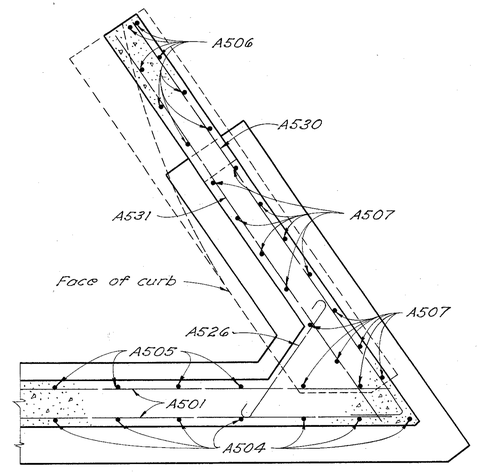

SECTION J-J

For DETAIL "A" and for additional details see "Forward Abutment Details", sheet no. 374 and "Abutment Details," sheet no. 375.

STATE OF OHIO
DEPARTMENT OF HIGHWAYS
DIVISION OF DESIGN AND CONSTRUCTION
BUREAU OF BRIDGES

REAR ABUTMENT DETAILS

BRIDGE NO. LAK-2-MARGINAL RD.

STA. 24+48.49
24+77.51

LAKE COUNTY

DESIGNED	DRAWN	TRACED	CHECKED	REVIEWED	DATE	REVISED
DGM	DGM	pros	R.L.D.	BFG A.J.T.	3-4-59	