CALC. BY JJC DATE 4-89	LAK - 615 - 03.88	OHIO	25
CHKD. BY DJW DATE 4-89		FHWA REGION 5	63

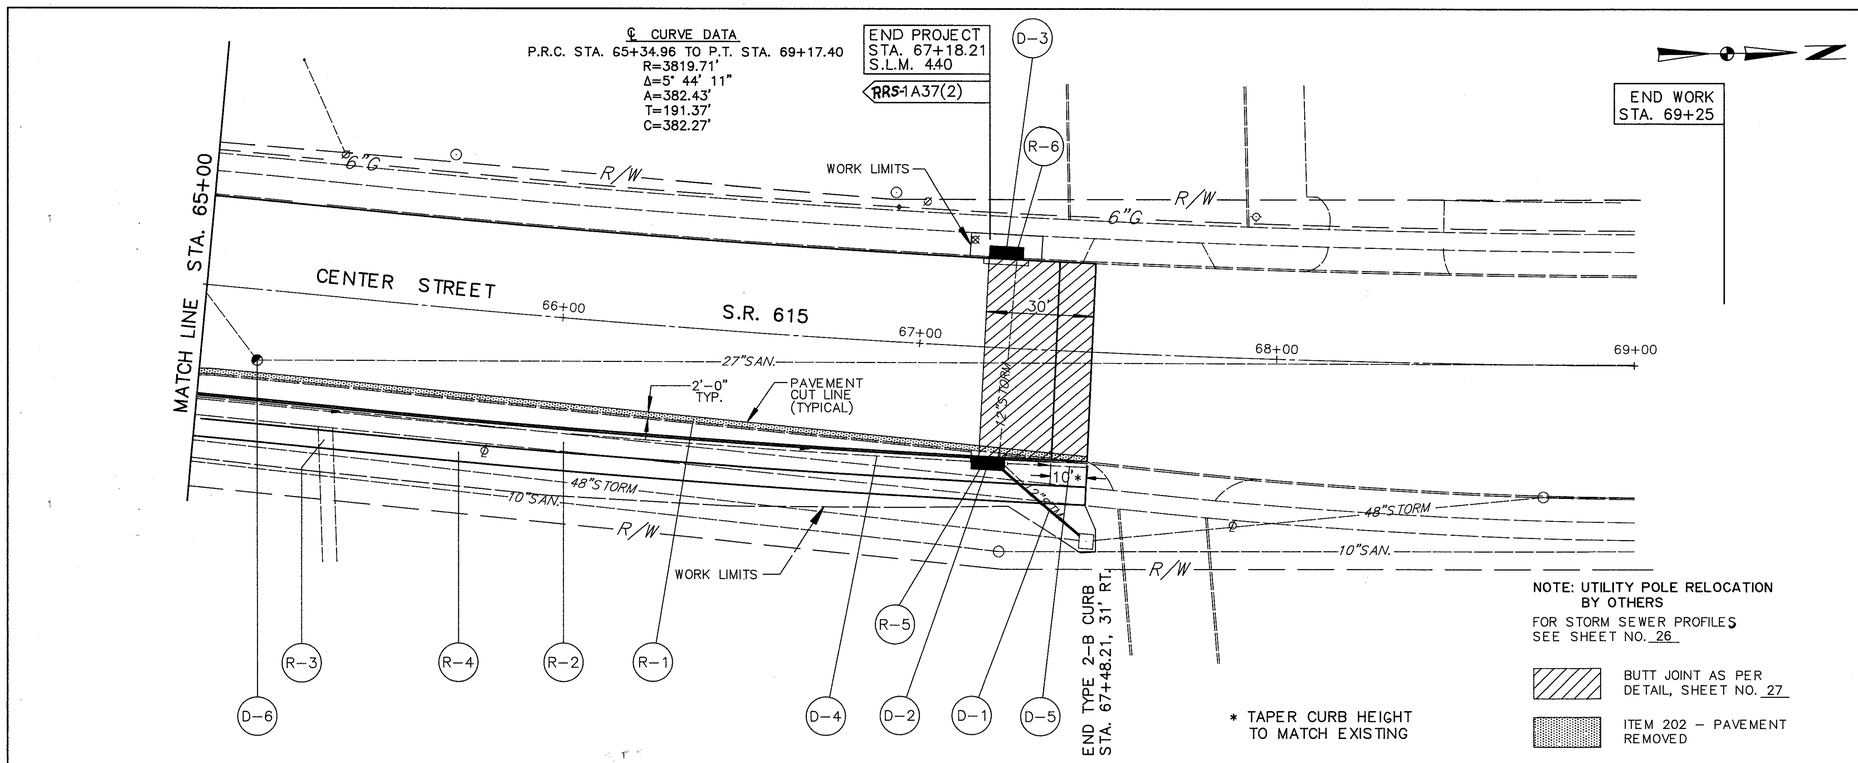

NOTE: UTILITY POLE RELOCATION BY OTHERS
FOR STORM SEWER PROFILES SEE SHEET NO. 26

BUTT JOINT AS PER DETAIL, SHEET NO. 27

ITEM 202 - PAVEMENT REMOVED

* TAPER CURB HEIGHT TO MATCH EXISTING

* 707.17 NON PERFORATED ASTM 3034 SDR 35, SS 931

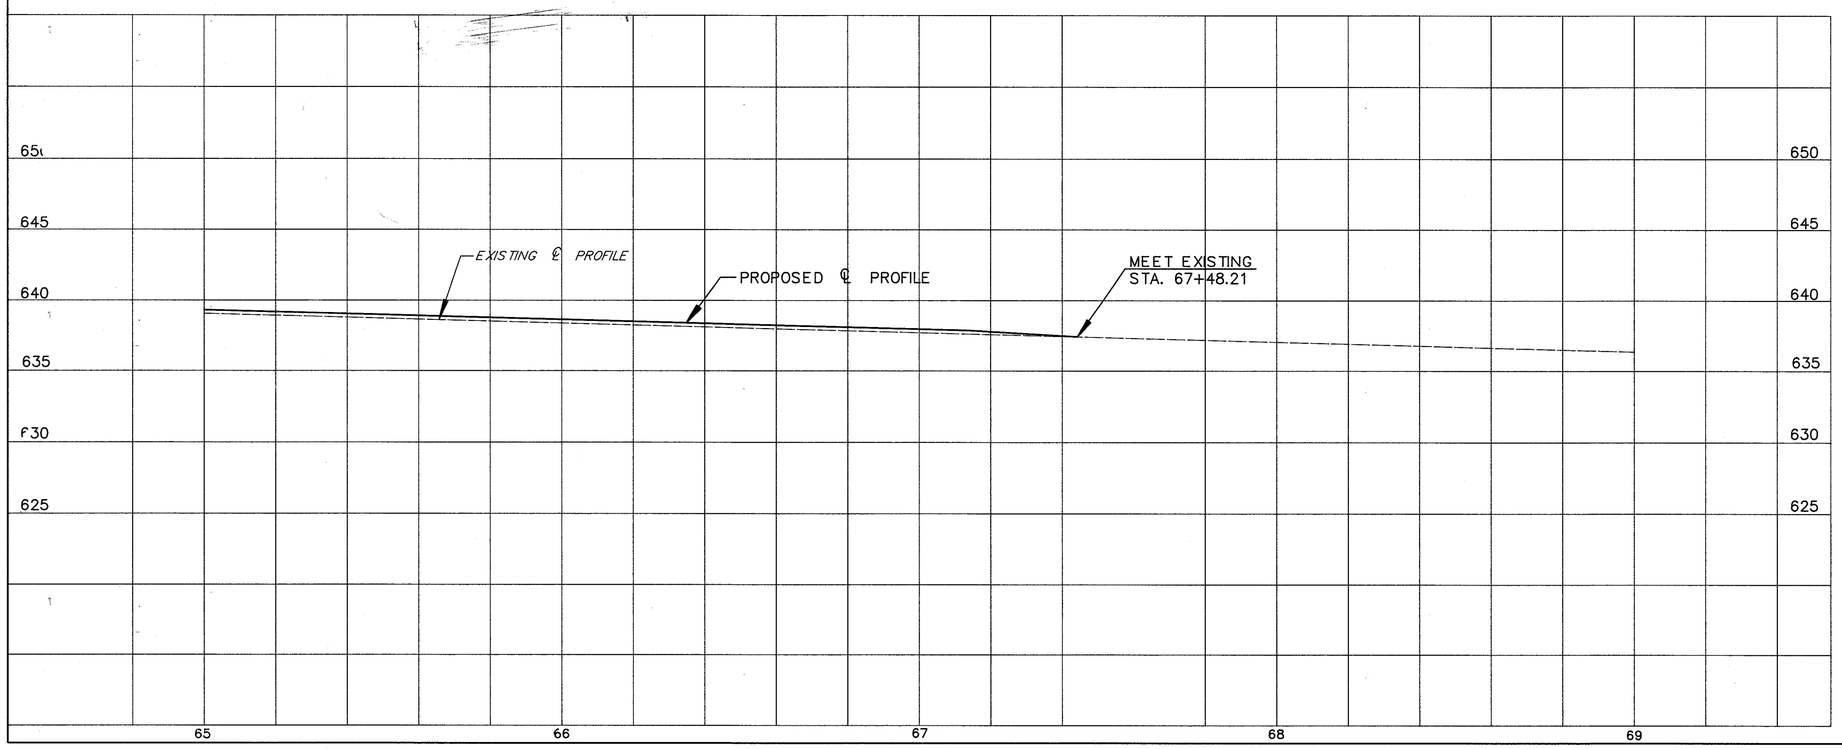

QUANTITIES

REF.	LOCATION	S.Y.	S.F.	EACH	L.F.	L.F.	L.F.	EACH	EACH	EACH	L.F.	S.F.
R-1	STA. 65+00 TO STA. 67+48.21, RT.	56										
R-2	STA. 65+00 TO STA. 67+48.21, RT.		1250									
R-3	STA. 65+37, RT.		25									
R-4	STA. 65+00 TO STA. 67+48.21, RT.											1250
R-5	STA. 67+21, 31' RT.			1								
R-6	STA. 67+23, 25' LT.			1								
D-1	STA. 67+25, 33' RT. TO 67+49, 53' RT.					32						
D-2	STA. 67+21, 31' RT.					3	1					
D-3	STA. 67+23, 25' LT.							1				
D-4	STA. 65+00 TO STA. 67+17, RT.				10						208	
D-5	STA. 67+26 TO STA. 67+48, RT.										22	
D-6	STA. 65+16, 20' RT.									1		
	TOTALS	56	1275	2	10	3	32	1	1	1	230	1250

PLAN & PROFILE STA. 65+00 TO STA. 69+00

LAK-615-03.88