SEEDING	
EXTRA WIDTH	SQ. YDS.

SHEET NO.	TOTAL SHEETS	STATE	PROJECT	
2		OHIO		

133
379

LAKE COUNTY
LAK-2-10.35

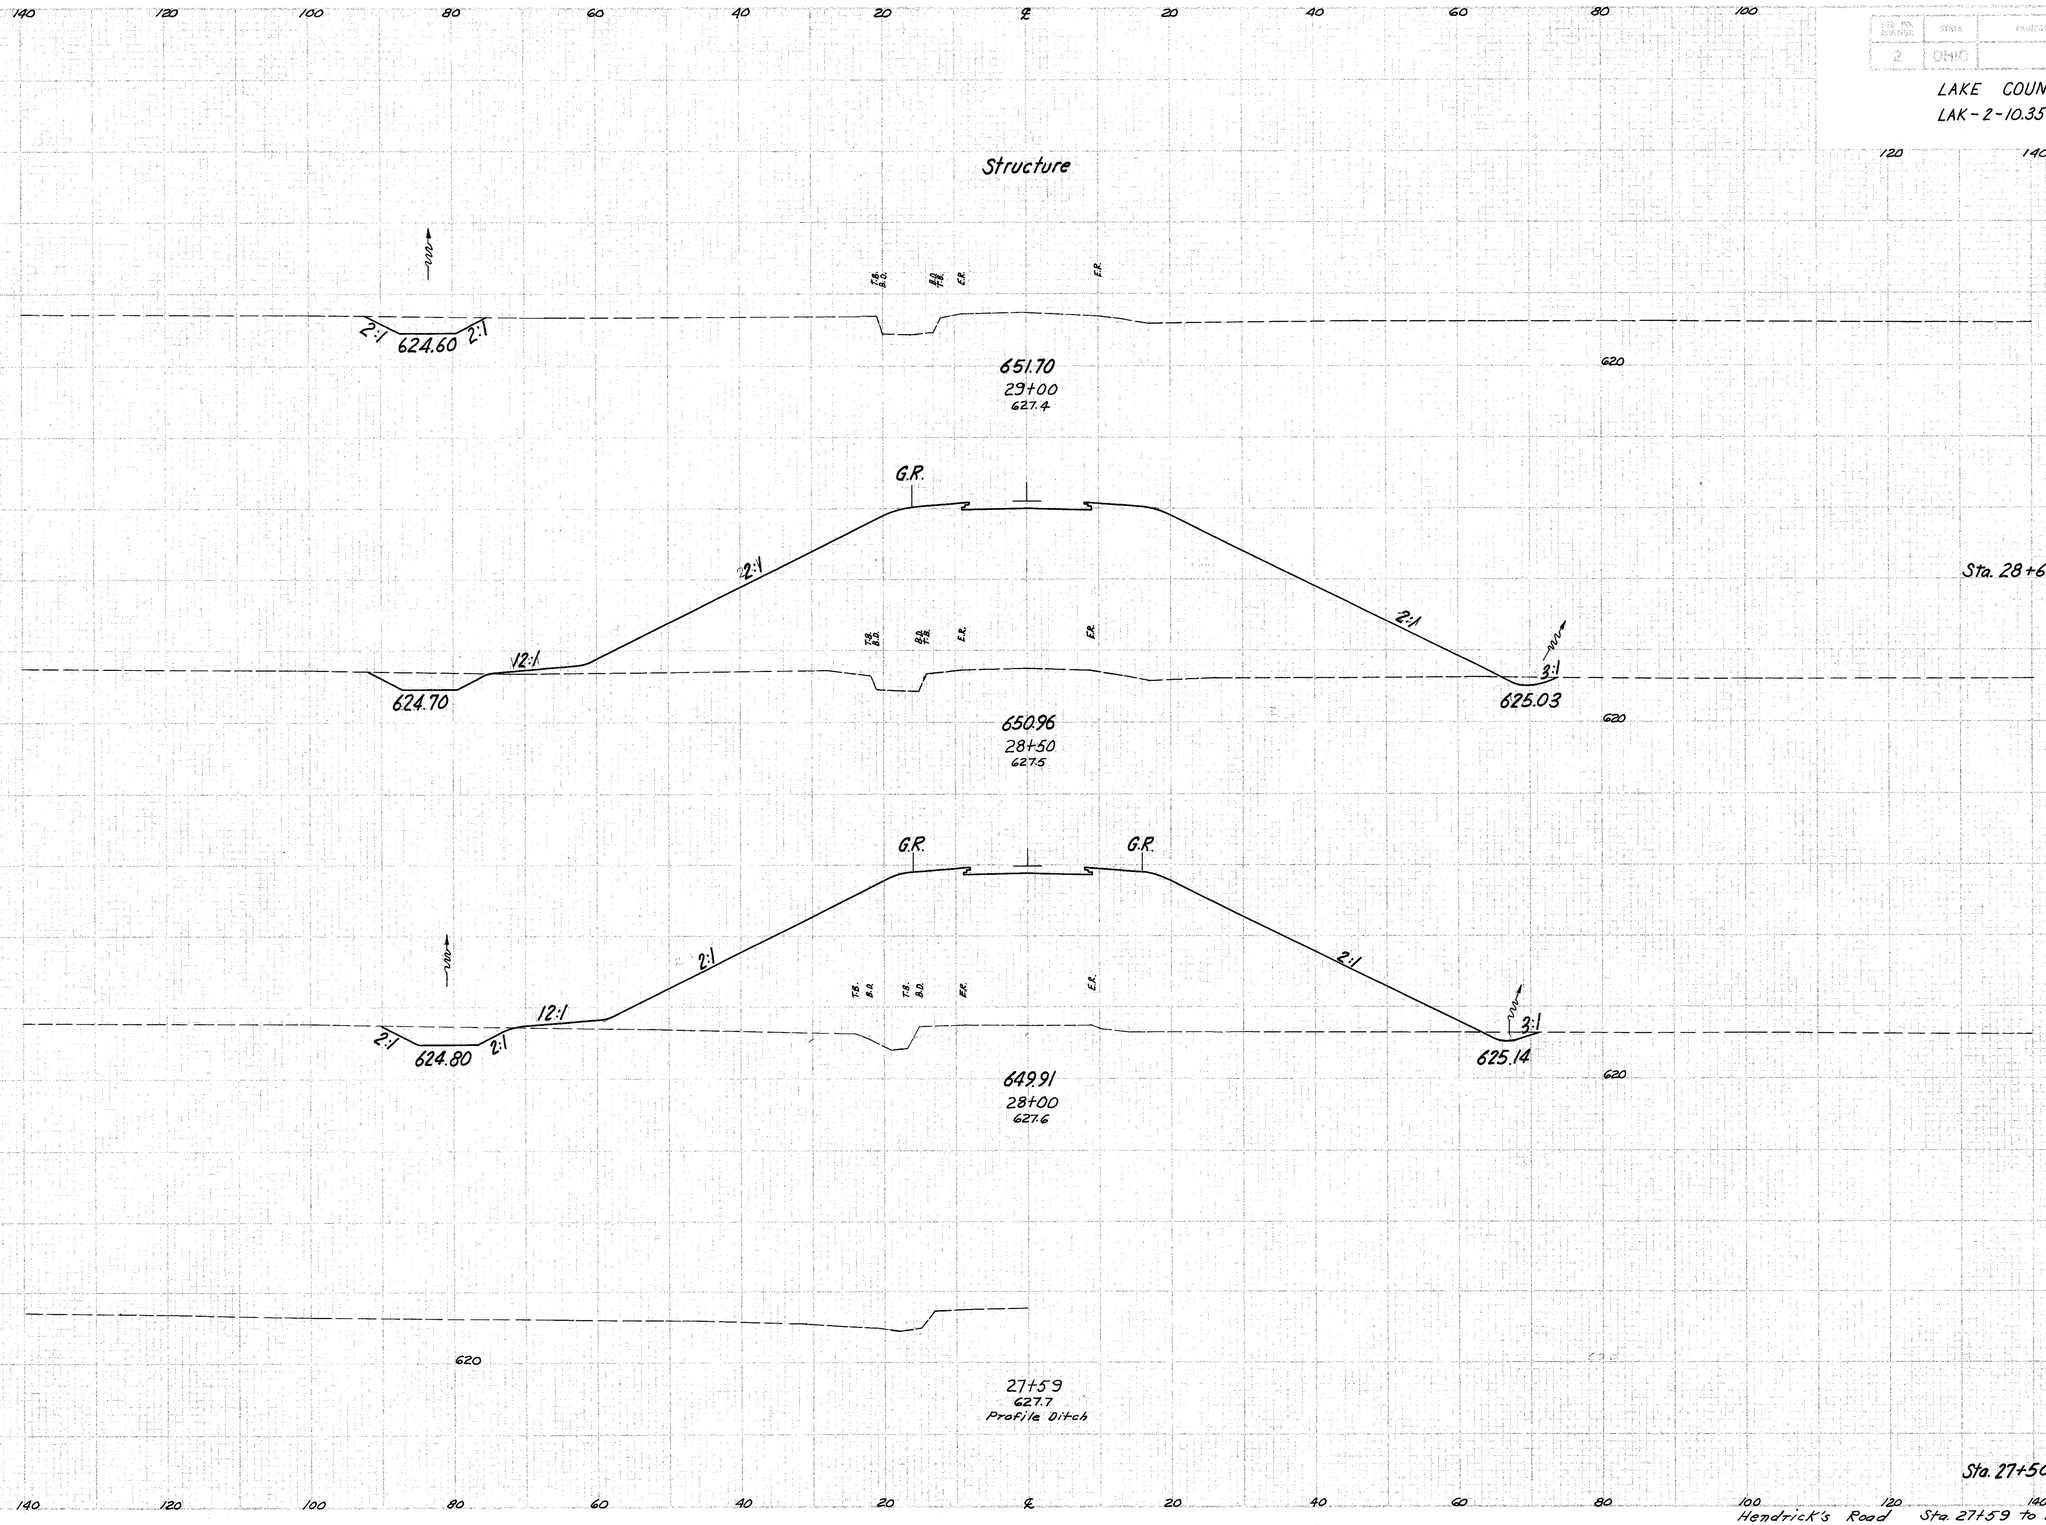

END AREA CUT	END AREA FILL	CK. CUT	CK. FILL
5	1968		
		3	1239
5	1968		
		10	3483
6	1794		
		10	3157
5	1616		