FED. RD. DIVISION	STATE	PROJECT	
2	OHIO		

357
379

LAKE COUNTY
SEC. LA K-2-10.35

± Piles marked thus are battered 4:1 and are 12 BP 53

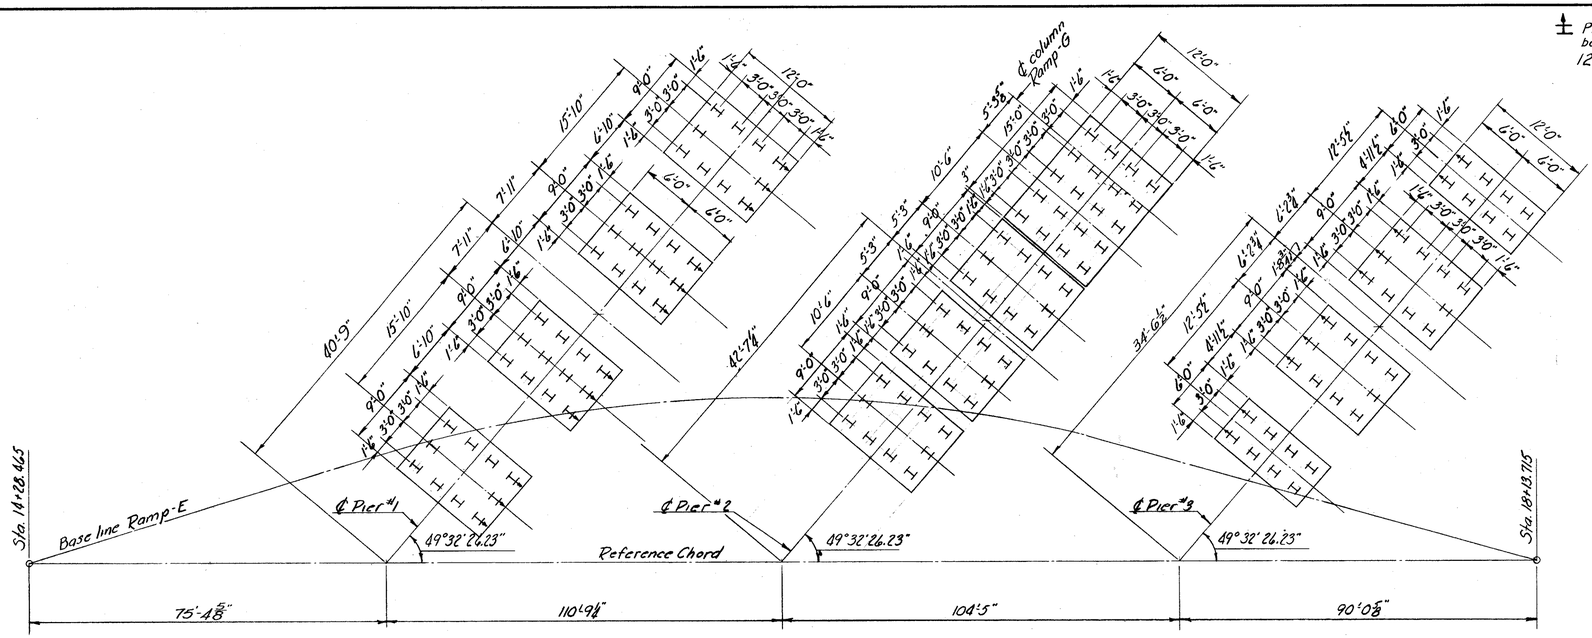

PIER FOOTING LAYOUT

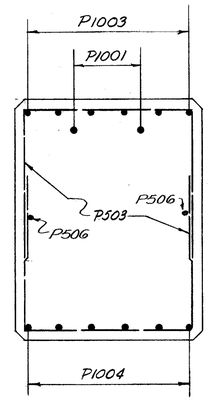

SECTION-D-D

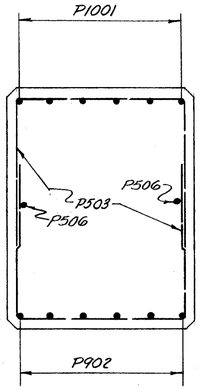

SECTION-C-C

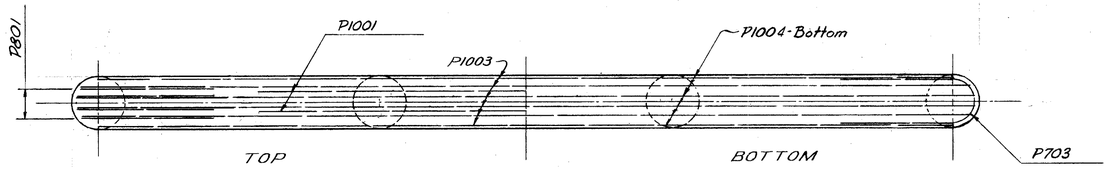

CAP REINFORCING PIER-1

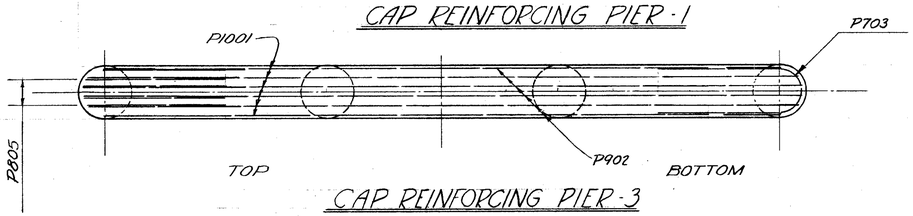

CAP REINFORCING PIER-3

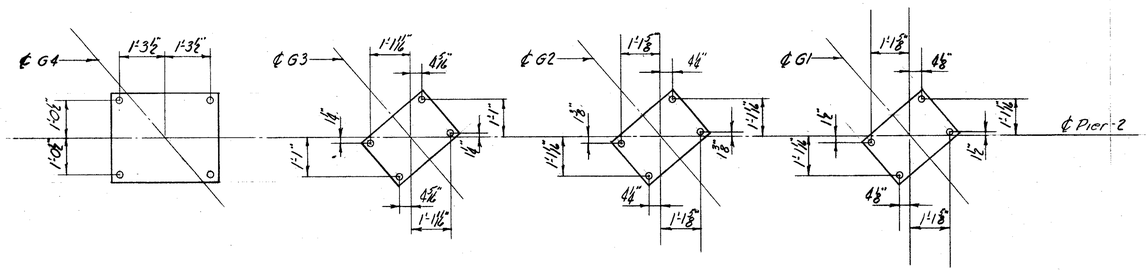

ANCHOR BOLT LAYOUT PIER-2

RECEIVED
JUL 1 1985

SEC. L-33

PREPARED BY
CAPITOL ENGINEERING ASSOCIATES, DILLSBURG, PA.
FOR

STATE OF OHIO
DEPARTMENT OF HIGHWAYS
DIVISION OF DESIGN AND CONSTRUCTION
BUREAU OF BRIDGES

PIER DETAILS

BRIDGE NO. LAK-2-13.51
RELOC. S.R.2 UNDER S.R. 44 - RAMP E
LAKE COUNTY
STA. 613+25.24

DESIGNED	DRAWN	TRACED	CHECKED	REVISED	DATE	REVISED
	RLK					