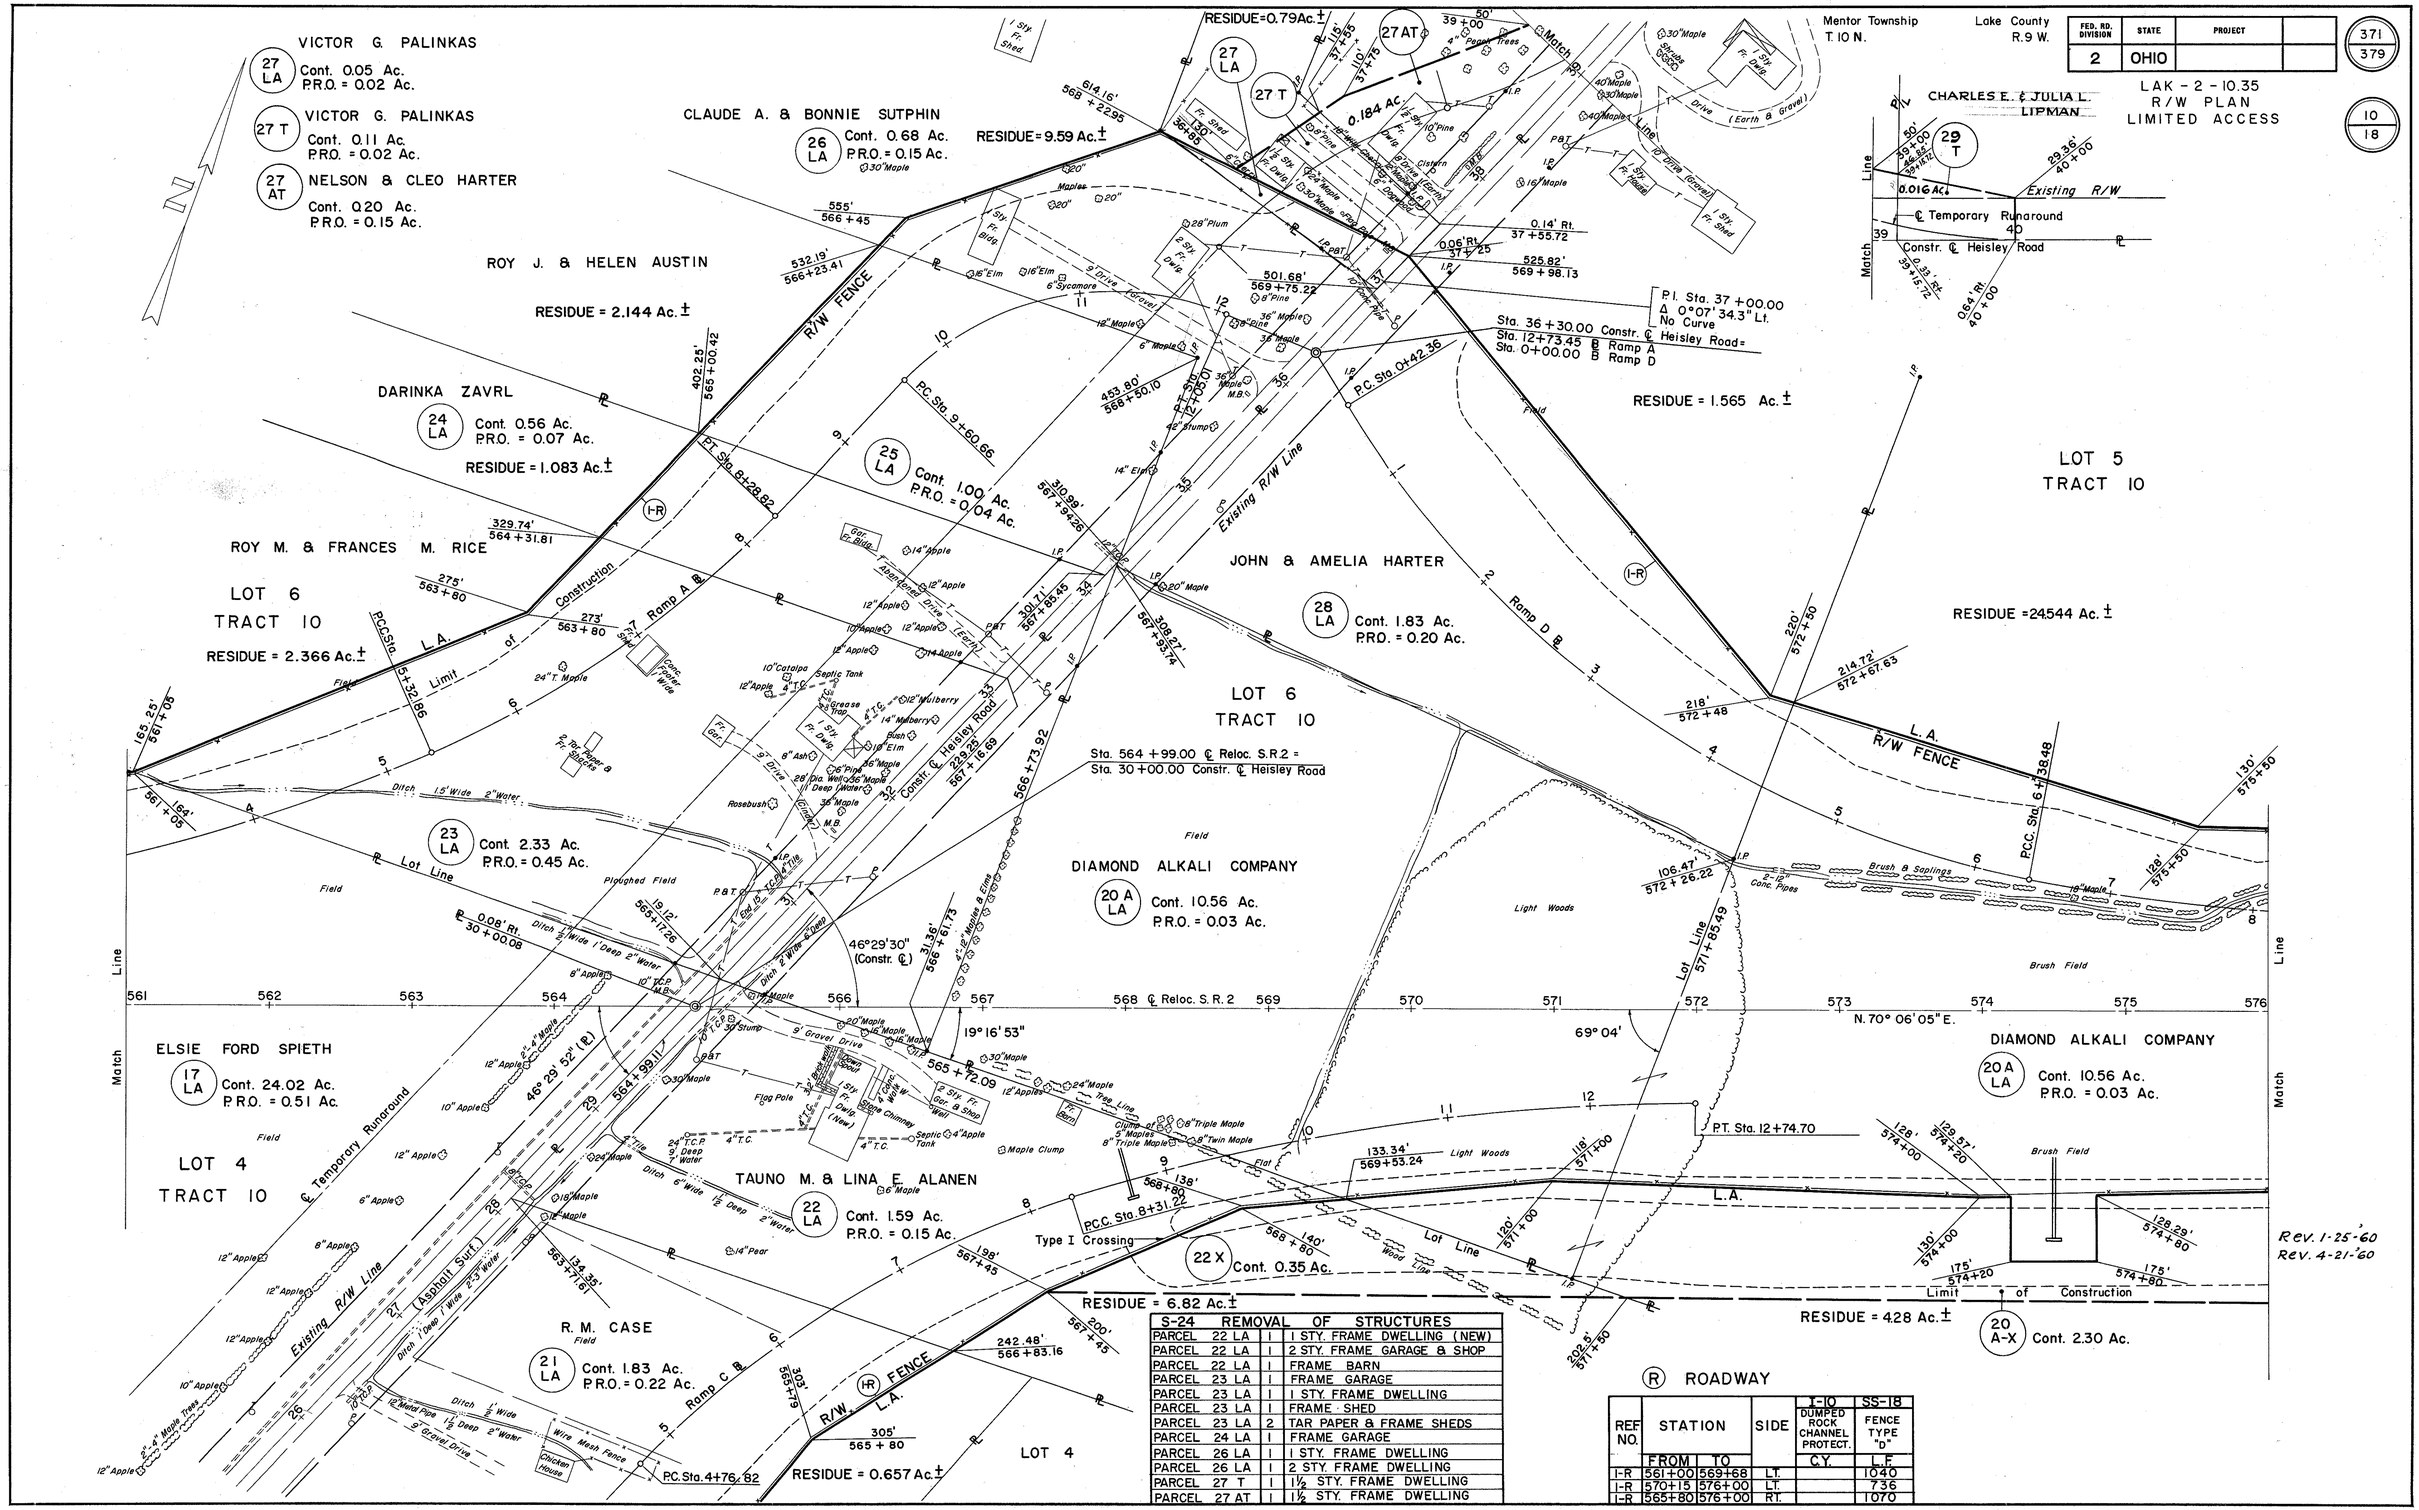

S-24	REMOVAL	OF	STRUCTURES
PARCEL	22 LA	1	1 STY. FRAME DWELLING (NEW)
PARCEL	22 LA	1	2 STY. FRAME GARAGE & SHOP
PARCEL	22 LA	1	FRAME BARN
PARCEL	23 LA	1	FRAME GARAGE
PARCEL	23 LA	1	1 STY. FRAME DWELLING
PARCEL	23 LA	1	FRAME SHED
PARCEL	23 LA	2	TAR PAPER & FRAME SHEDS
PARCEL	24 LA	1	FRAME GARAGE
PARCEL	26 LA	1	1 STY. FRAME DWELLING
PARCEL	26 LA	1	2 STY. FRAME DWELLING
PARCEL	27 T	1	1½ STY. FRAME DWELLING
PARCEL	27 AT	1	1½ STY. FRAME DWELLING

Ⓡ ROADWAY

REF NO.	STATION FROM	STATION TO	SIDE	I-10 DUMPED ROCK CHANNEL PROTECT. C.Y.	SS-18 FENCE TYPE "D" L.F.
I-R	561+00	569+68	LT.		1040
I-R	570+15	576+00	LT.		736
I-R	565+80	576+00	RT.		1070

R/W PLAN STA. 561 + 00 TO STA. 576 + 00