FED. RD. DIVISION	STATE	PROJECT	
2	OHIO		

LAKE COUNTY
LAK-2-16.49

121/313

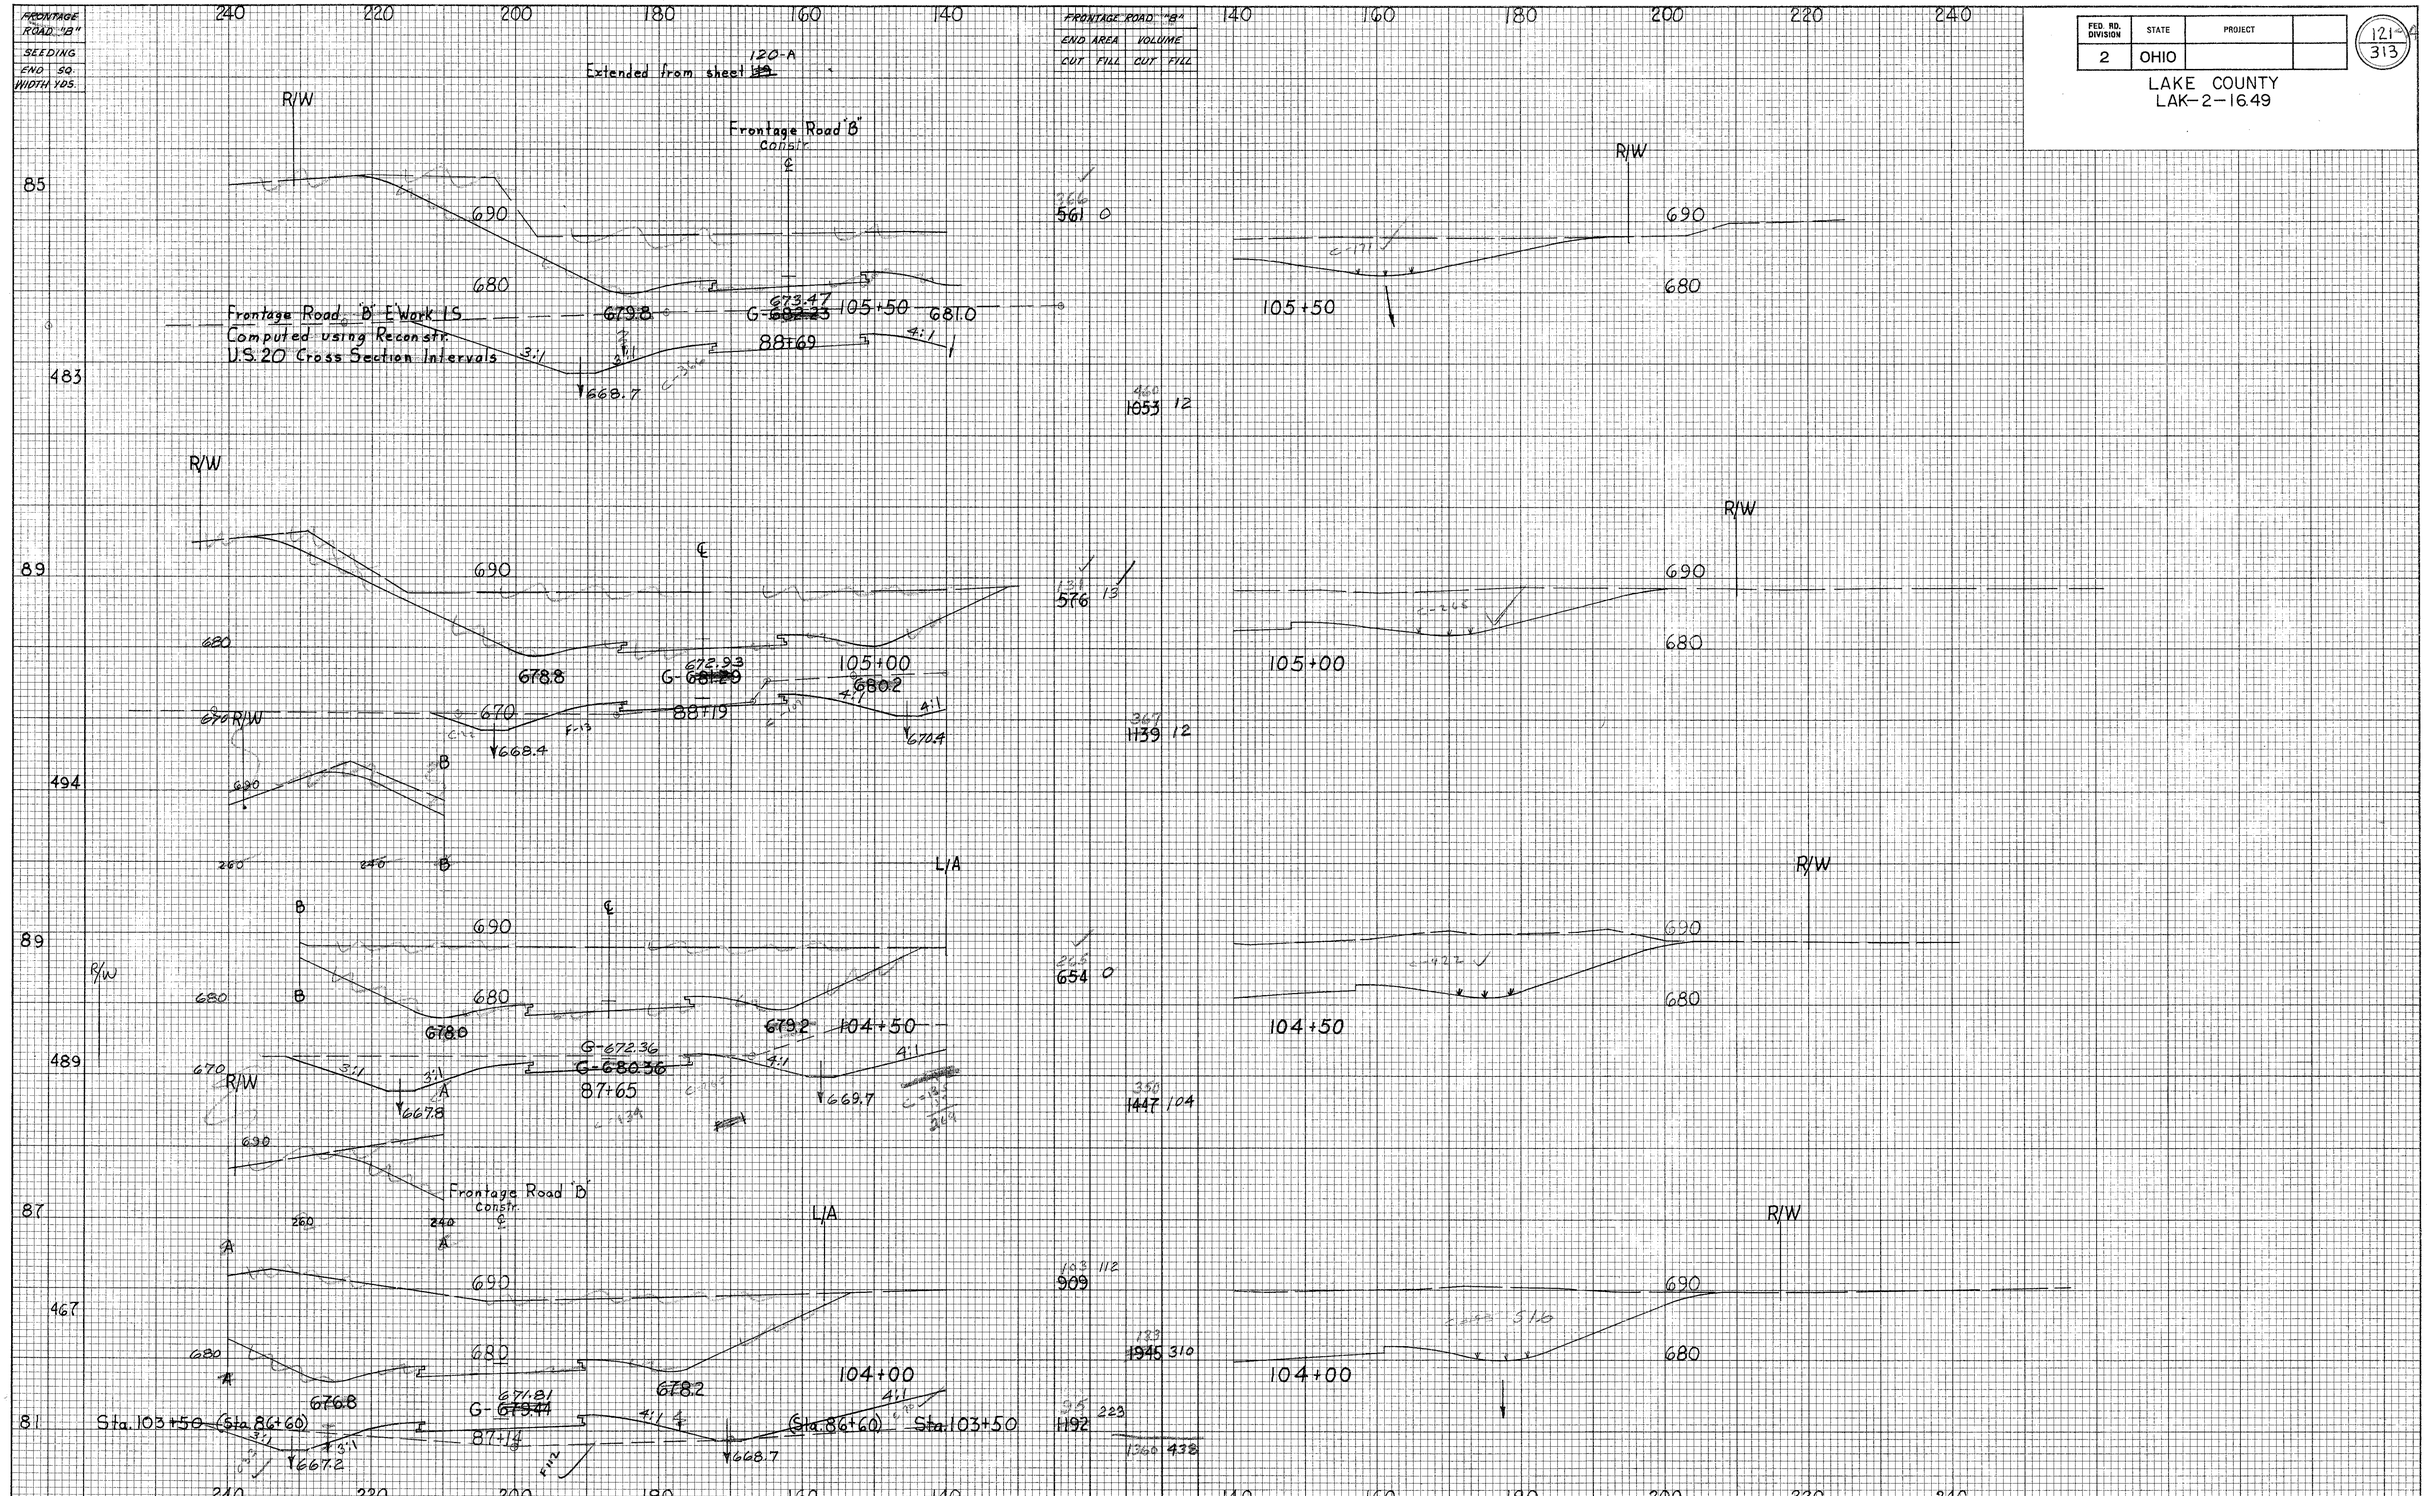

Reconstr. U.S. 20 Sta 104+00 to Sta 105+50 Extended Sections, Right & Left