LAKE COUNTY
LAK-2-16.49

SCALE 1" = 5'

SEEDING	
END WIDTH	SQ. YDS.

END AREA		VOLUME	
CUT	FILL	CUT	FILL

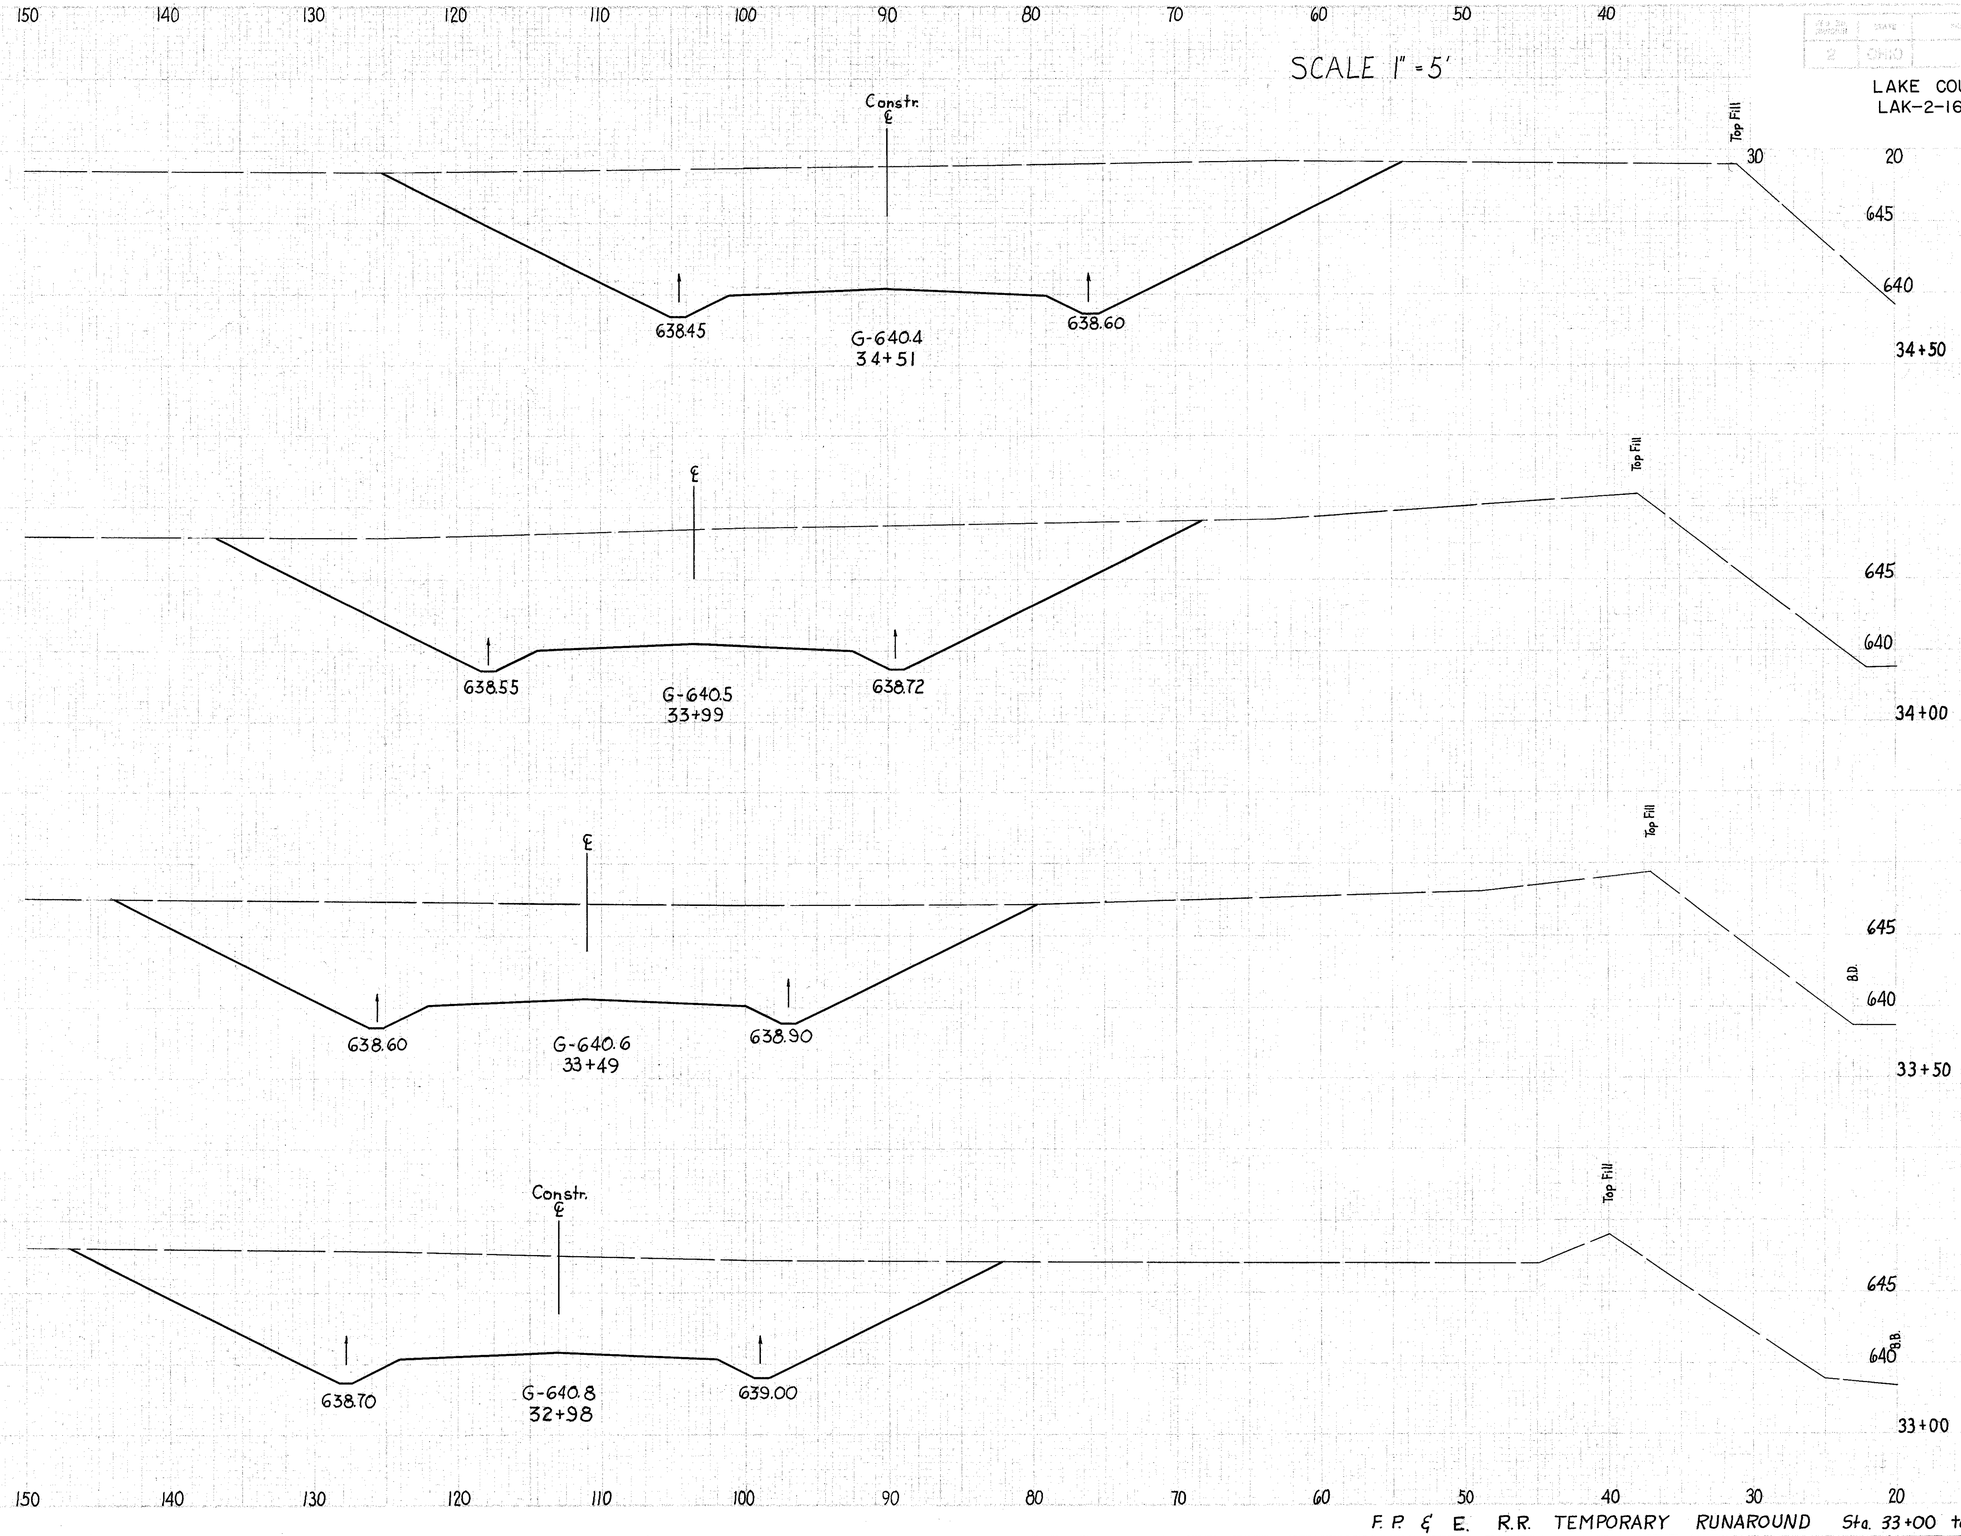

F. P. & E. R.R. TEMPORARY RUNAROUND Sta. 33+00 to 34+50