MICROFILMED
MAR 3 0 1984

FED. RD. DIVISION	STATE	PROJECT	
2	OHIO		

238/313

LAKE COUNTY
LAK - 2 - 16.49

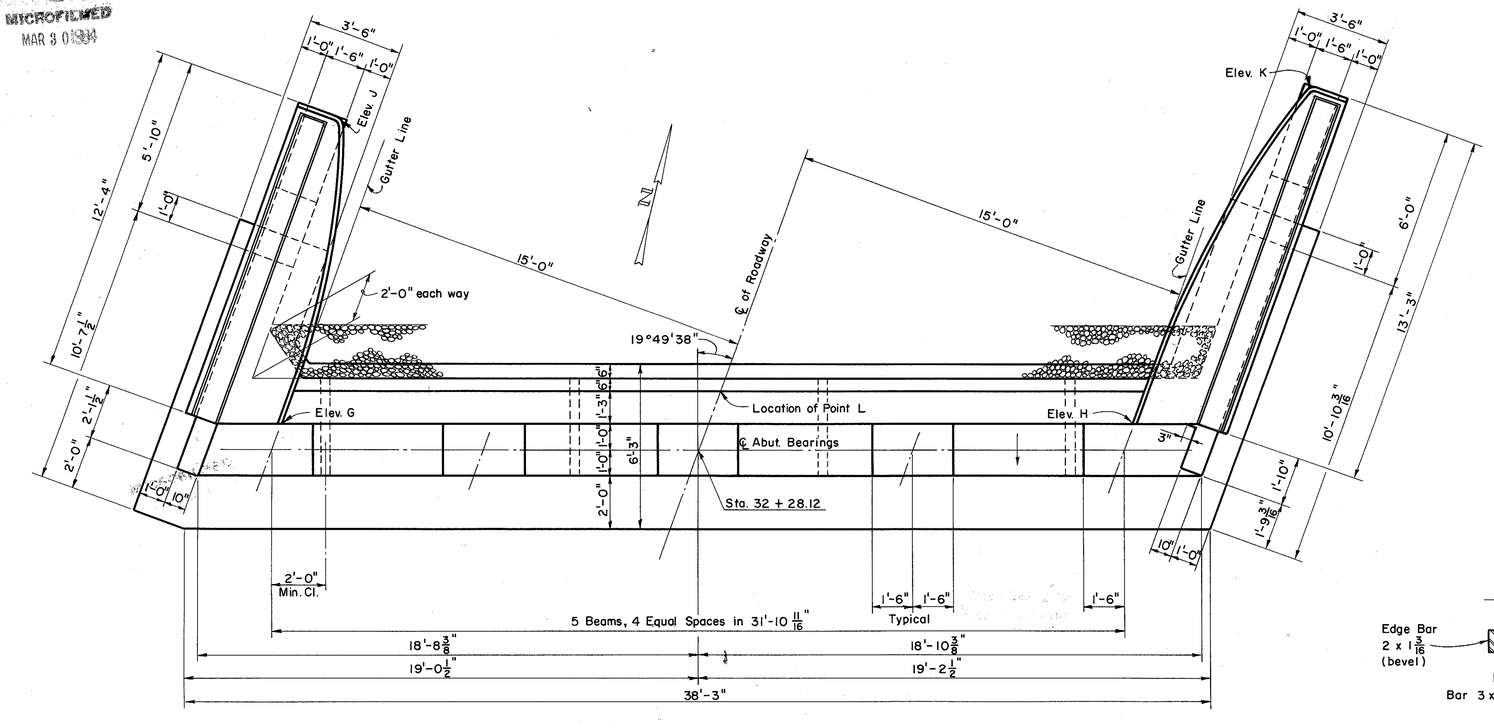

PLAN

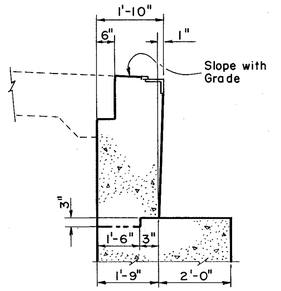

PART SECTION A-A

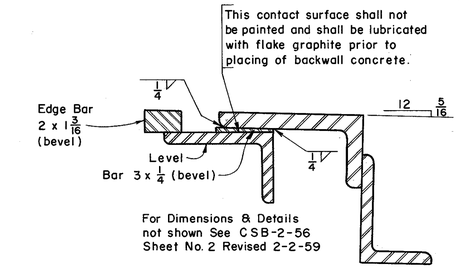

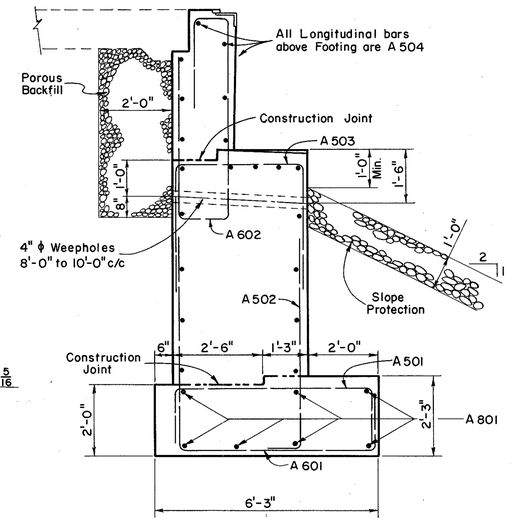

SECTION A-A

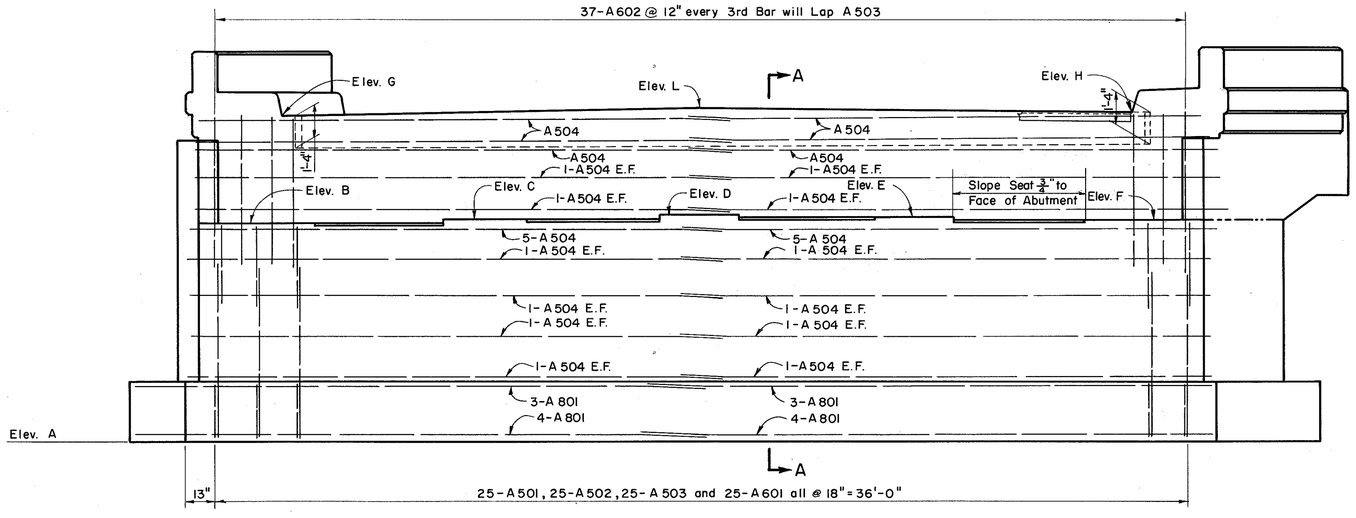

ELEVATION

Point	Elevation
A	629.00
B	637.39
C	637.56
D	637.73
E	637.67
F	637.61
G	641.24
H	641.46
J	641.42
K	641.67
L	641.60

NOTES:

PROCEDURE : The embankment shall be placed and compacted up to finished spill thru slope and to the level of subgrade for a distance of 200' back of the forward abutment after which a delay of 90 days shall occur before excavation for the forward abutment is made.

E.F. = each face

For additional notes see Rear Abutment.

PREPARED BY
CAPITOL ENGINEERING ASSOCIATES, DILLSBURG, PA.
FOR

STATE OF OHIO
DEPARTMENT OF HIGHWAYS
DIVISION OF DESIGN AND CONSTRUCTION
BUREAU OF BRIDGES

FORWARD ABUTMENT

BRIDGE NO. LAK-2-1673
RELOC. S.R. 2 UNDER RELOC. MANTLE ROAD
LAKE COUNTY
STA. 783 + 61.13

DESIGNED	DRAWN	TRACED	CHECKED	REVIEWED DATE	REVISED
M.C.P. L.L.D.	M.J.F.	FWB	L.L.D. M.J.F.	G.S.W. M.C.P.	