MICROFILMED
MAR 3 0 1984

FED. RD. DIVISION	STATE	PROJECT	
2	OHIO		

258/313

LAKE COUNTY
LAK-2-16.49

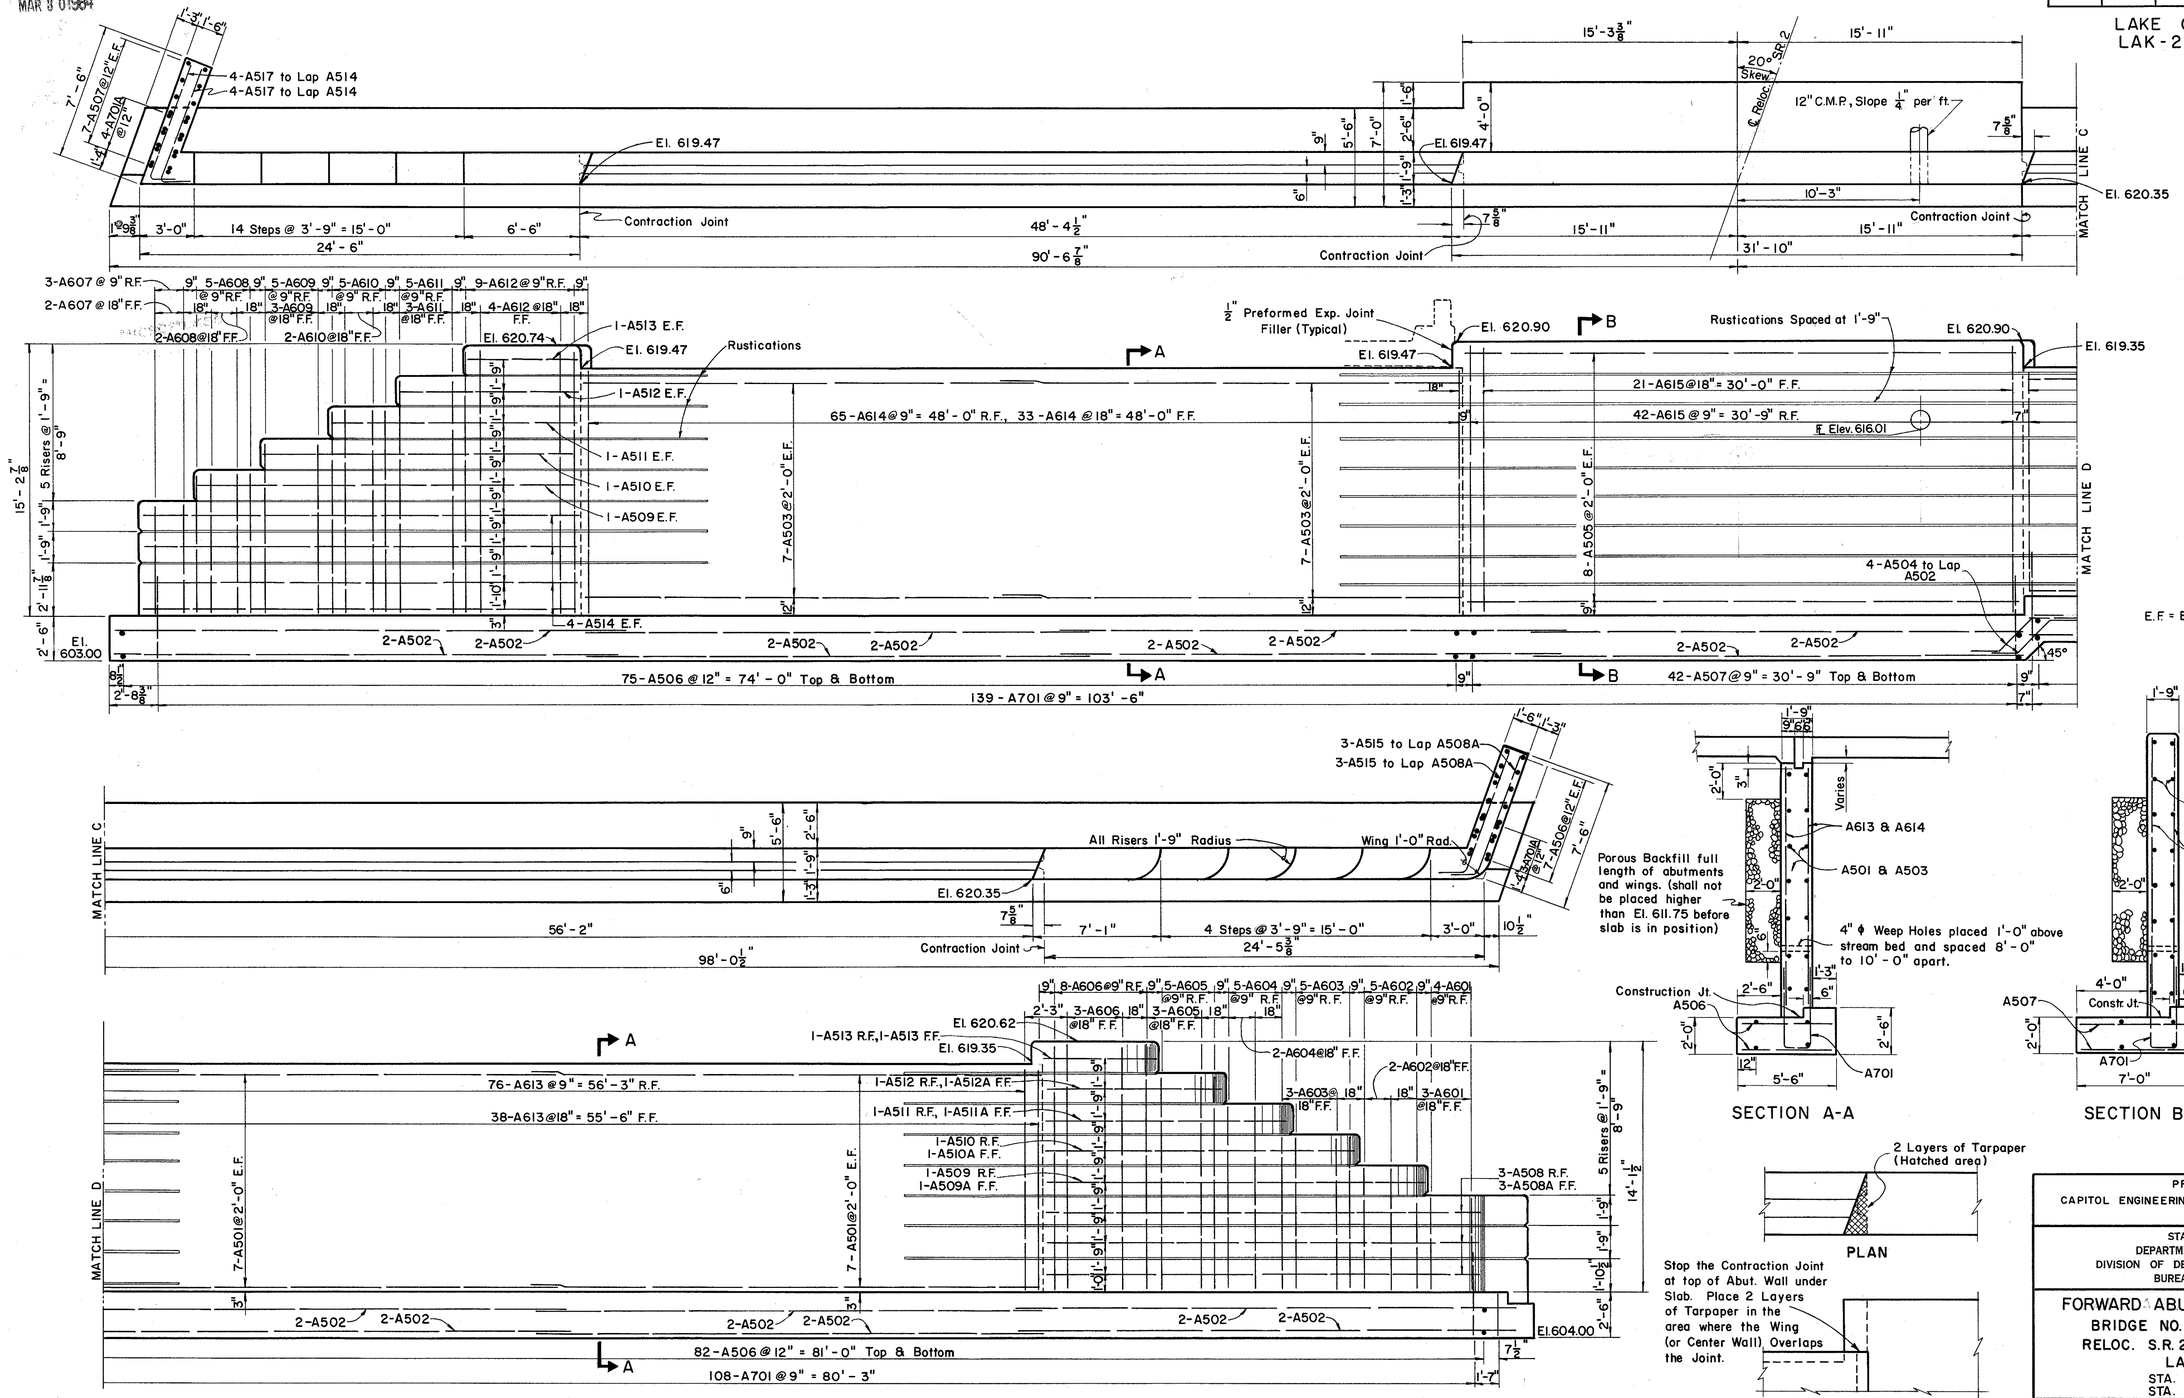

CONTRACTION JOINT DETAIL

PREPARED BY
CAPITOL ENGINEERING ASSOCIATES, DILLSBURG, PA.
FOR

STATE OF OHIO
DEPARTMENT OF HIGHWAYS
DIVISION OF DESIGN AND CONSTRUCTION
BUREAU OF BRIDGES

FORWARD ABUTMENT DETAILS
BRIDGE NO. LAK-2-1731 L & R.
RELOC. S.R. 2 OVER RED CREEK
LAKE COUNTY
STA. 813 + 98.94
STA. 814 + 21.06

DESIGNED	DRAWN	TRACED	CHECKED	REVIEWED	DATE	REVISED
G.S.W. R.J.A. M.C.P.	M.J.F.	E.L.M.	M.C.P. M.F.F.	G.S.W. M.C.P.		