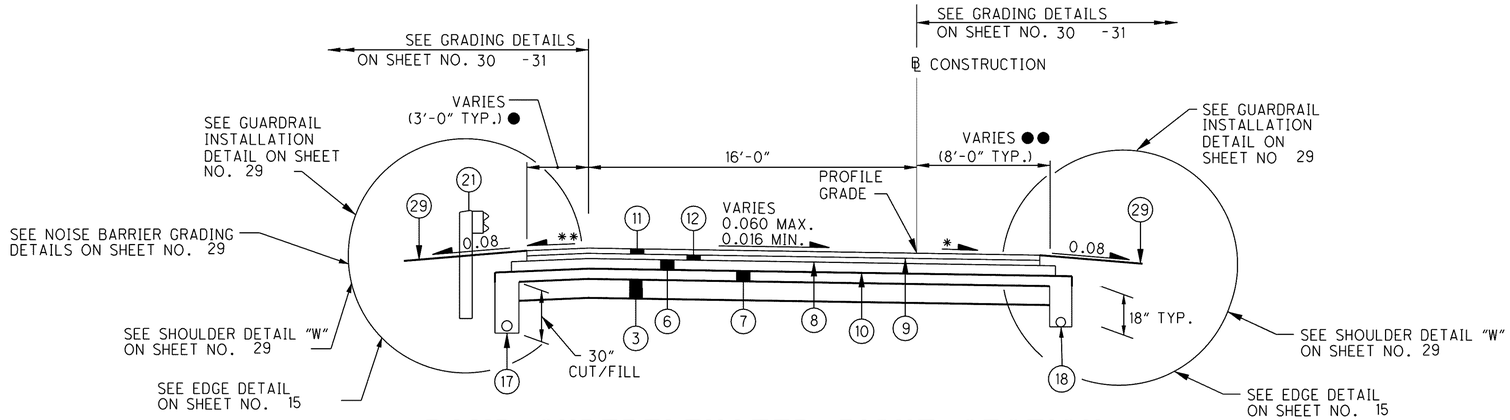

RAMP SUPERELEVATED RIGHT SECTION

LIMITING STATIONS

S.R. 306 RAMP I
STA. 56+94.00 TO STA. 65+50.93 = 856.93 LIN. FT.

● S.R. 306 RAMP I
0.00' WIDTH STA. 56+94.00 TO STA. 59+19.06
3.00' WIDTH STA. 59+19.06 TO STA. 65+50.93

●● S.R. 306 RAMP I
WIDTH VARIES 10.00' TO 6.00' STA. 56+94.00 TO STA. 57+94.00
6.00' WIDTH STA. 57+94.00 TO STA. 65+50.93

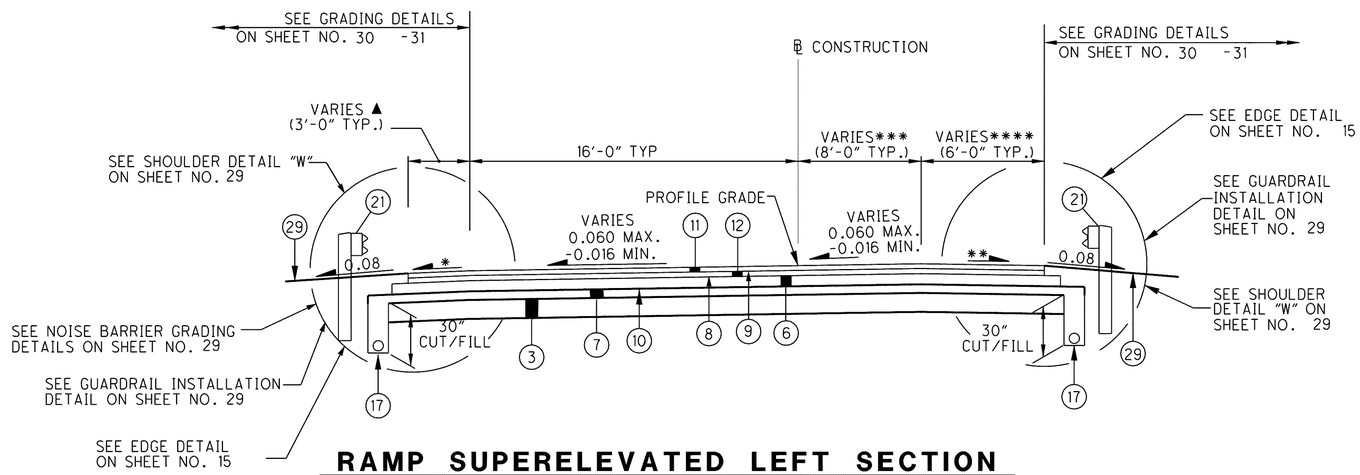

RAMP SUPERELEVATED LEFT SECTION

LIMITING STATIONS

S.R. 306 RAMP I
STA. 65+50.93 TO STA. 71+11.24 = 560.31 LIN. FT.
STA. 71+11.24 TO STA. 71+45.26 = INTERSECTION AREA, SEE DETAIL ON SHEET NO. 832

▲ S.R 306 RAMP I
3.00' WIDTH STA. 65+50.93 TO STA. 69+71.81
WIDTH VARIES 3.00' TO 6.00' STA. 69+71.81 TO STA. 70+21.81
6.00' WIDTH STA. 70+21.81 TO STA. 71+11.24

*** S.R. 306 RAMP I
0.00' WIDTH STA. 65+50.93 TO STA. 66+10.00
WIDTH VARIES 0.00' TO 16.00' STA. 66+10.00 TO STA. 68+50.00
16.00' WIDTH STA. 68+50.00 TO STA. 71+11.24

**** S.R. 306 RAMP I
6.00' WIDTH STA. 65+50.93 TO STA. 66+10.00
WIDTH VARIES 6.00' TO 10.00' STA. 66+10.00 TO STA. 68+50.00
10.00' WIDTH STA. 68+50.00 TO STA. 69+30.00
WIDTH VARIES 10.00' TO 12.00' STA. 69+30.00 TO STA. 69+80.00
12.00' WIDTH STA. 69+80.00 TO STA. 71+11.24

* 0.04 OR RATE OF PAVEMENT SLOPE IF GREATER.

** FOR HIGH SIDE SHOULDER SLOPES, SEE SHOULDER DETAIL "Z" ON SHEET 29

FOR EXISTING LEGEND, SEE SHEET 11

FOR PROPOSED LEGEND, SEE SHEET 14

PROPOSED TYPICAL SECTIONS - S.R. 306 RAMP I

LAK-2-3.32

\\Akron01\Data\Civil\2004108\00\13486\roadway\sheets\13486GYP451.dgn 6/17/2008 8:52:17 AM mmoellendick