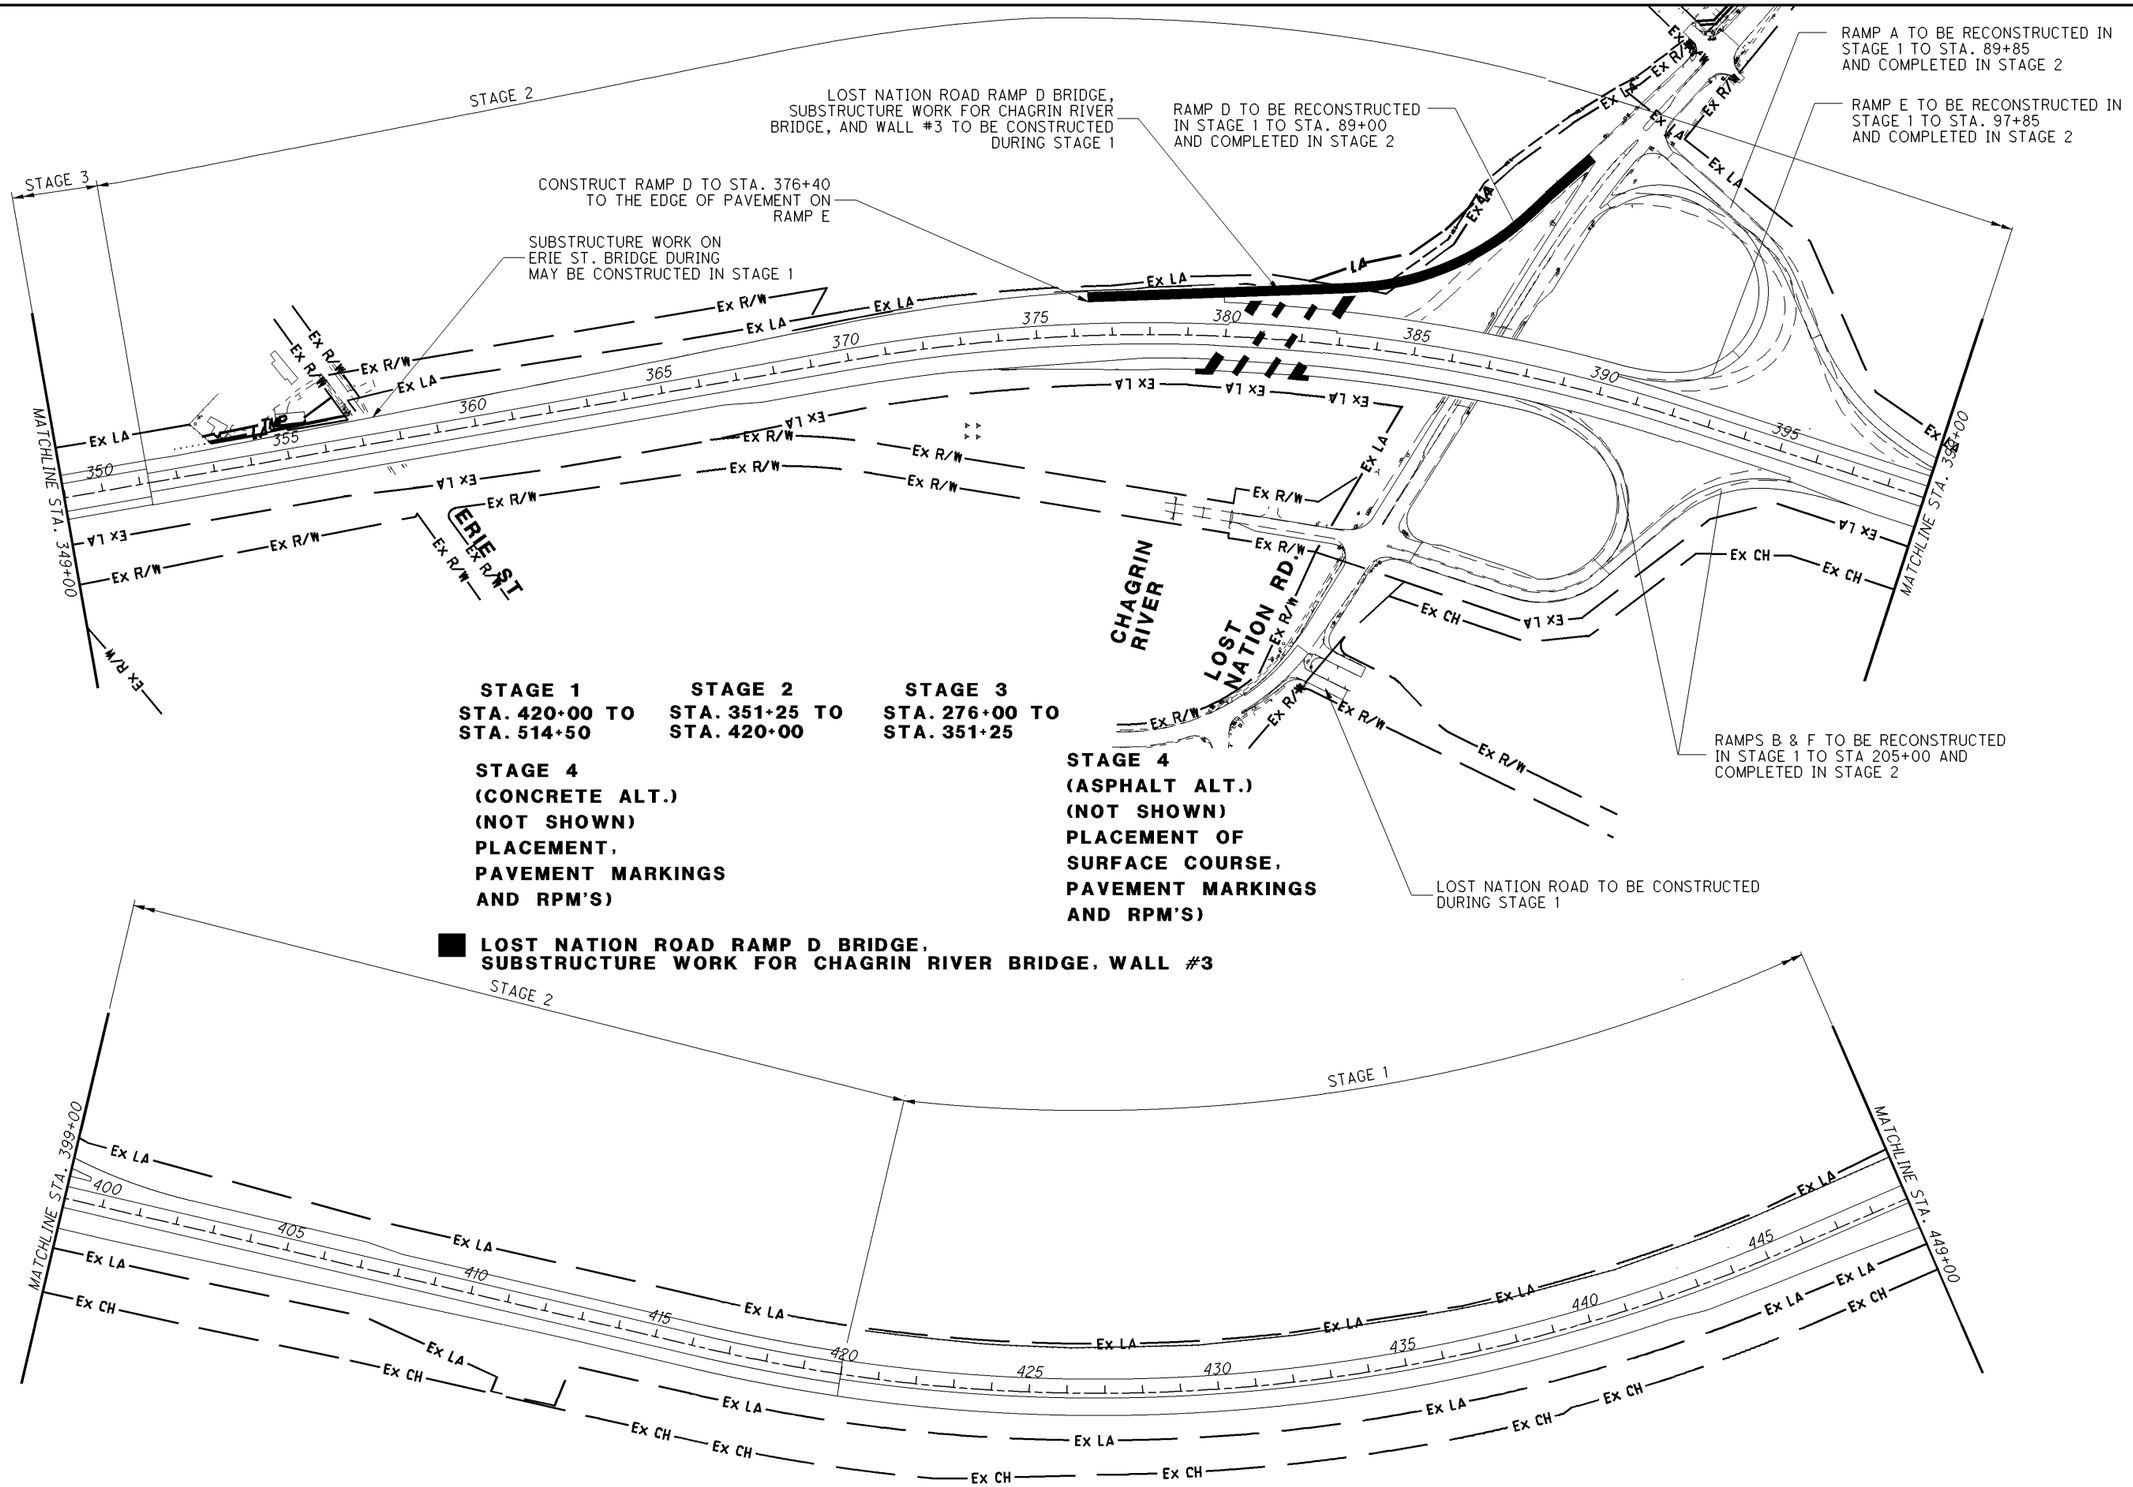

CALCULATED DRJ
CHECKED TMD

MAINTENANCE OF TRAFFIC SCHEMATIC PLAN
STA. 349+00 TO STA. 449+00

LAK-2-3.32

I:\PROJECTS\Pid13486\Addendum\Alternate bid\Maint. of Traffic\13486MB002 JMM.dgn 25-NOV-2008 7:48AM ekallio