NOTES: 1. FOR PAVEMENT MARKING LEGEND, SEE SHEET 56 .

2. CONTRACTOR SHALL REMOVE ALL EXISTING CONFLICTING PAVEMENT MARKINGS IN ACCORDANCE WITH 614.11.

3. ACCESS TO RESIDENTIAL AND COMMERCIAL PROPERTIES SHALL BE MAINTAINED AT ALL TIMES.

4. THE CONTRACTOR SHALL COORDINATE REYNOLDS ROAD CONSTRUCTION WITH RAMP I & RAMP O CONSTRUCTION.

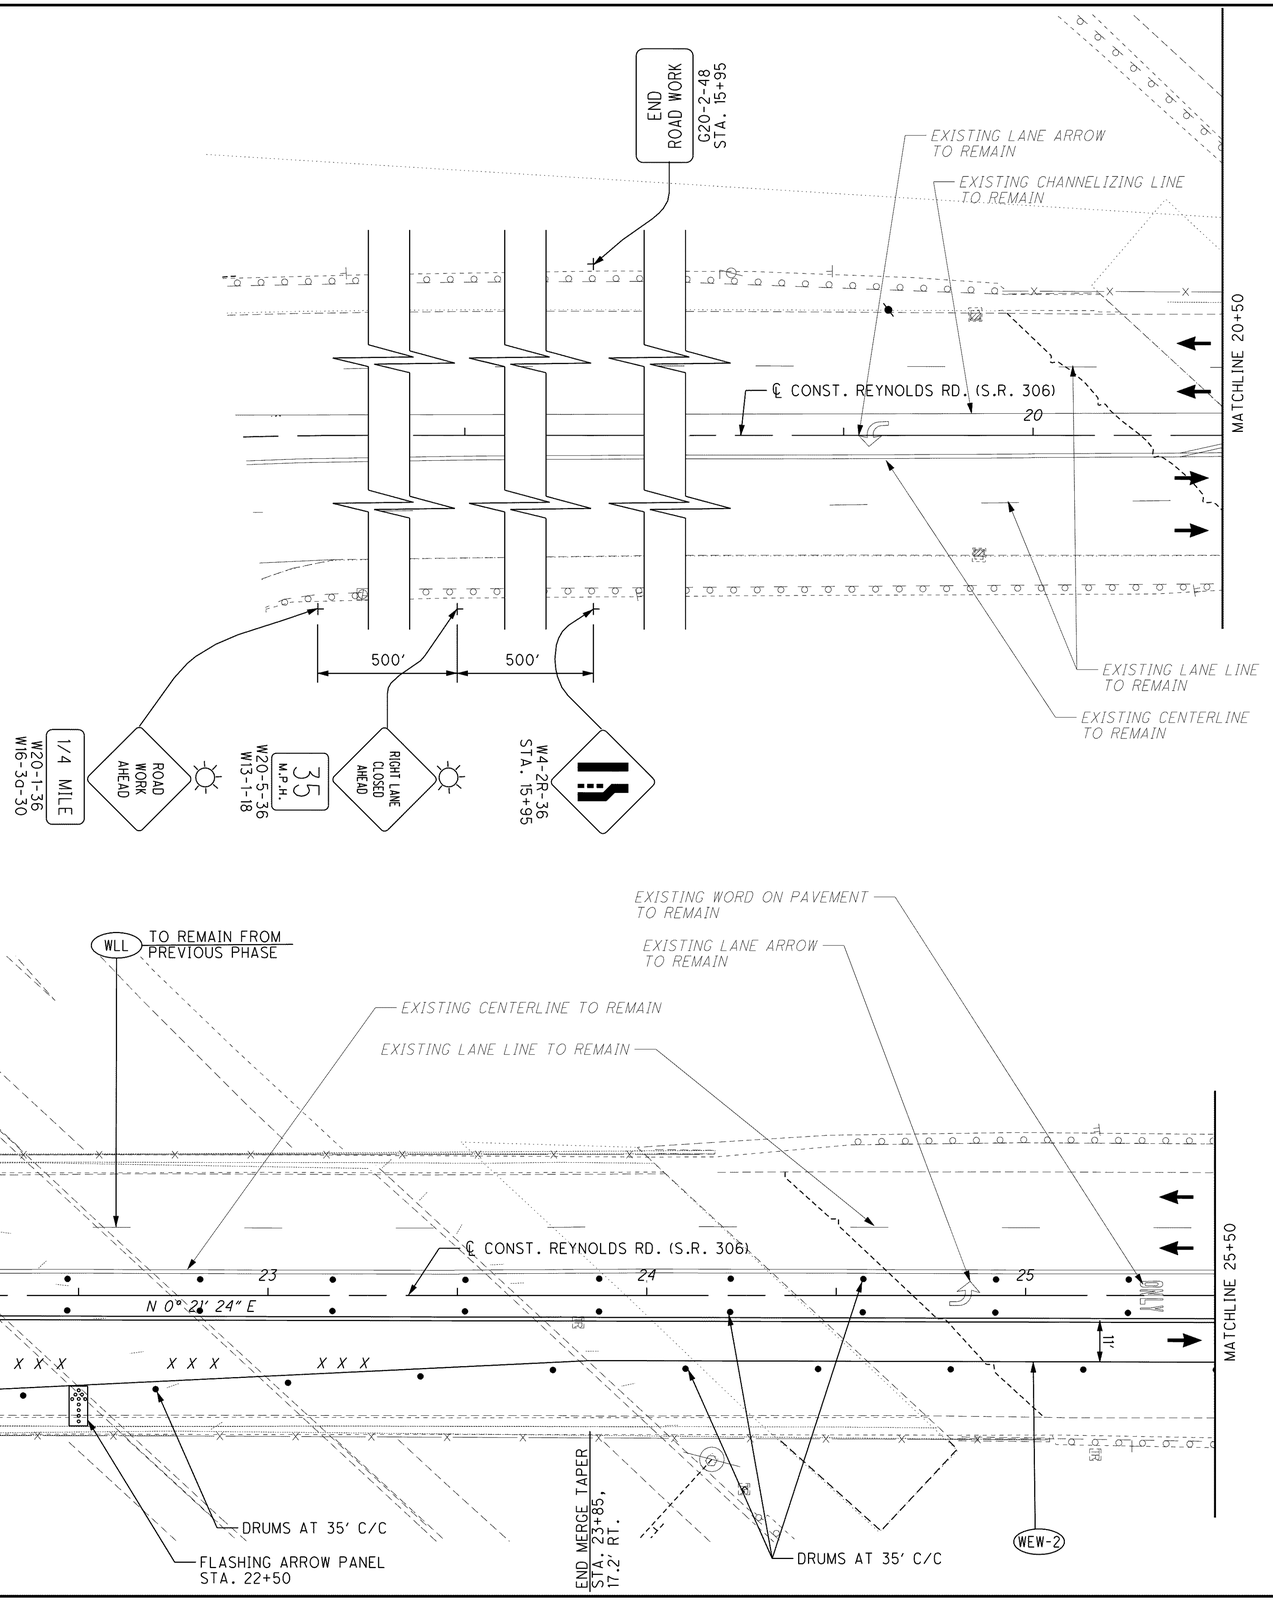

\\Akrn01\Data\Civil\2004108\00\13486\mot\sheets\13486MPRRB3.dgn 6/16/2008 11:04:32 AM aford

HORIZONTAL SCALE IN FEET
0 10 20 40

CALCULATED TRR
CHECKED MAH

MAINTENANCE OF TRAFFIC - REYNOLDS RD. (S.R. 306)
STAGE 1 PHASE B STEP 6B - STA. 15+50 TO STA. 25+50

LAK-2-3.32