SEEDING END WIDTH	SEEDING SQ. YDS.		END AREA CUT	END AREA FILL	VOLUME CUT	VOLUME FILL
					15	0
					12	0
7	19		19	0		
	19	SHEET TOTALS			16	0
	3406	RAMP A TOTALS			<750>	<750>
					1360	1015

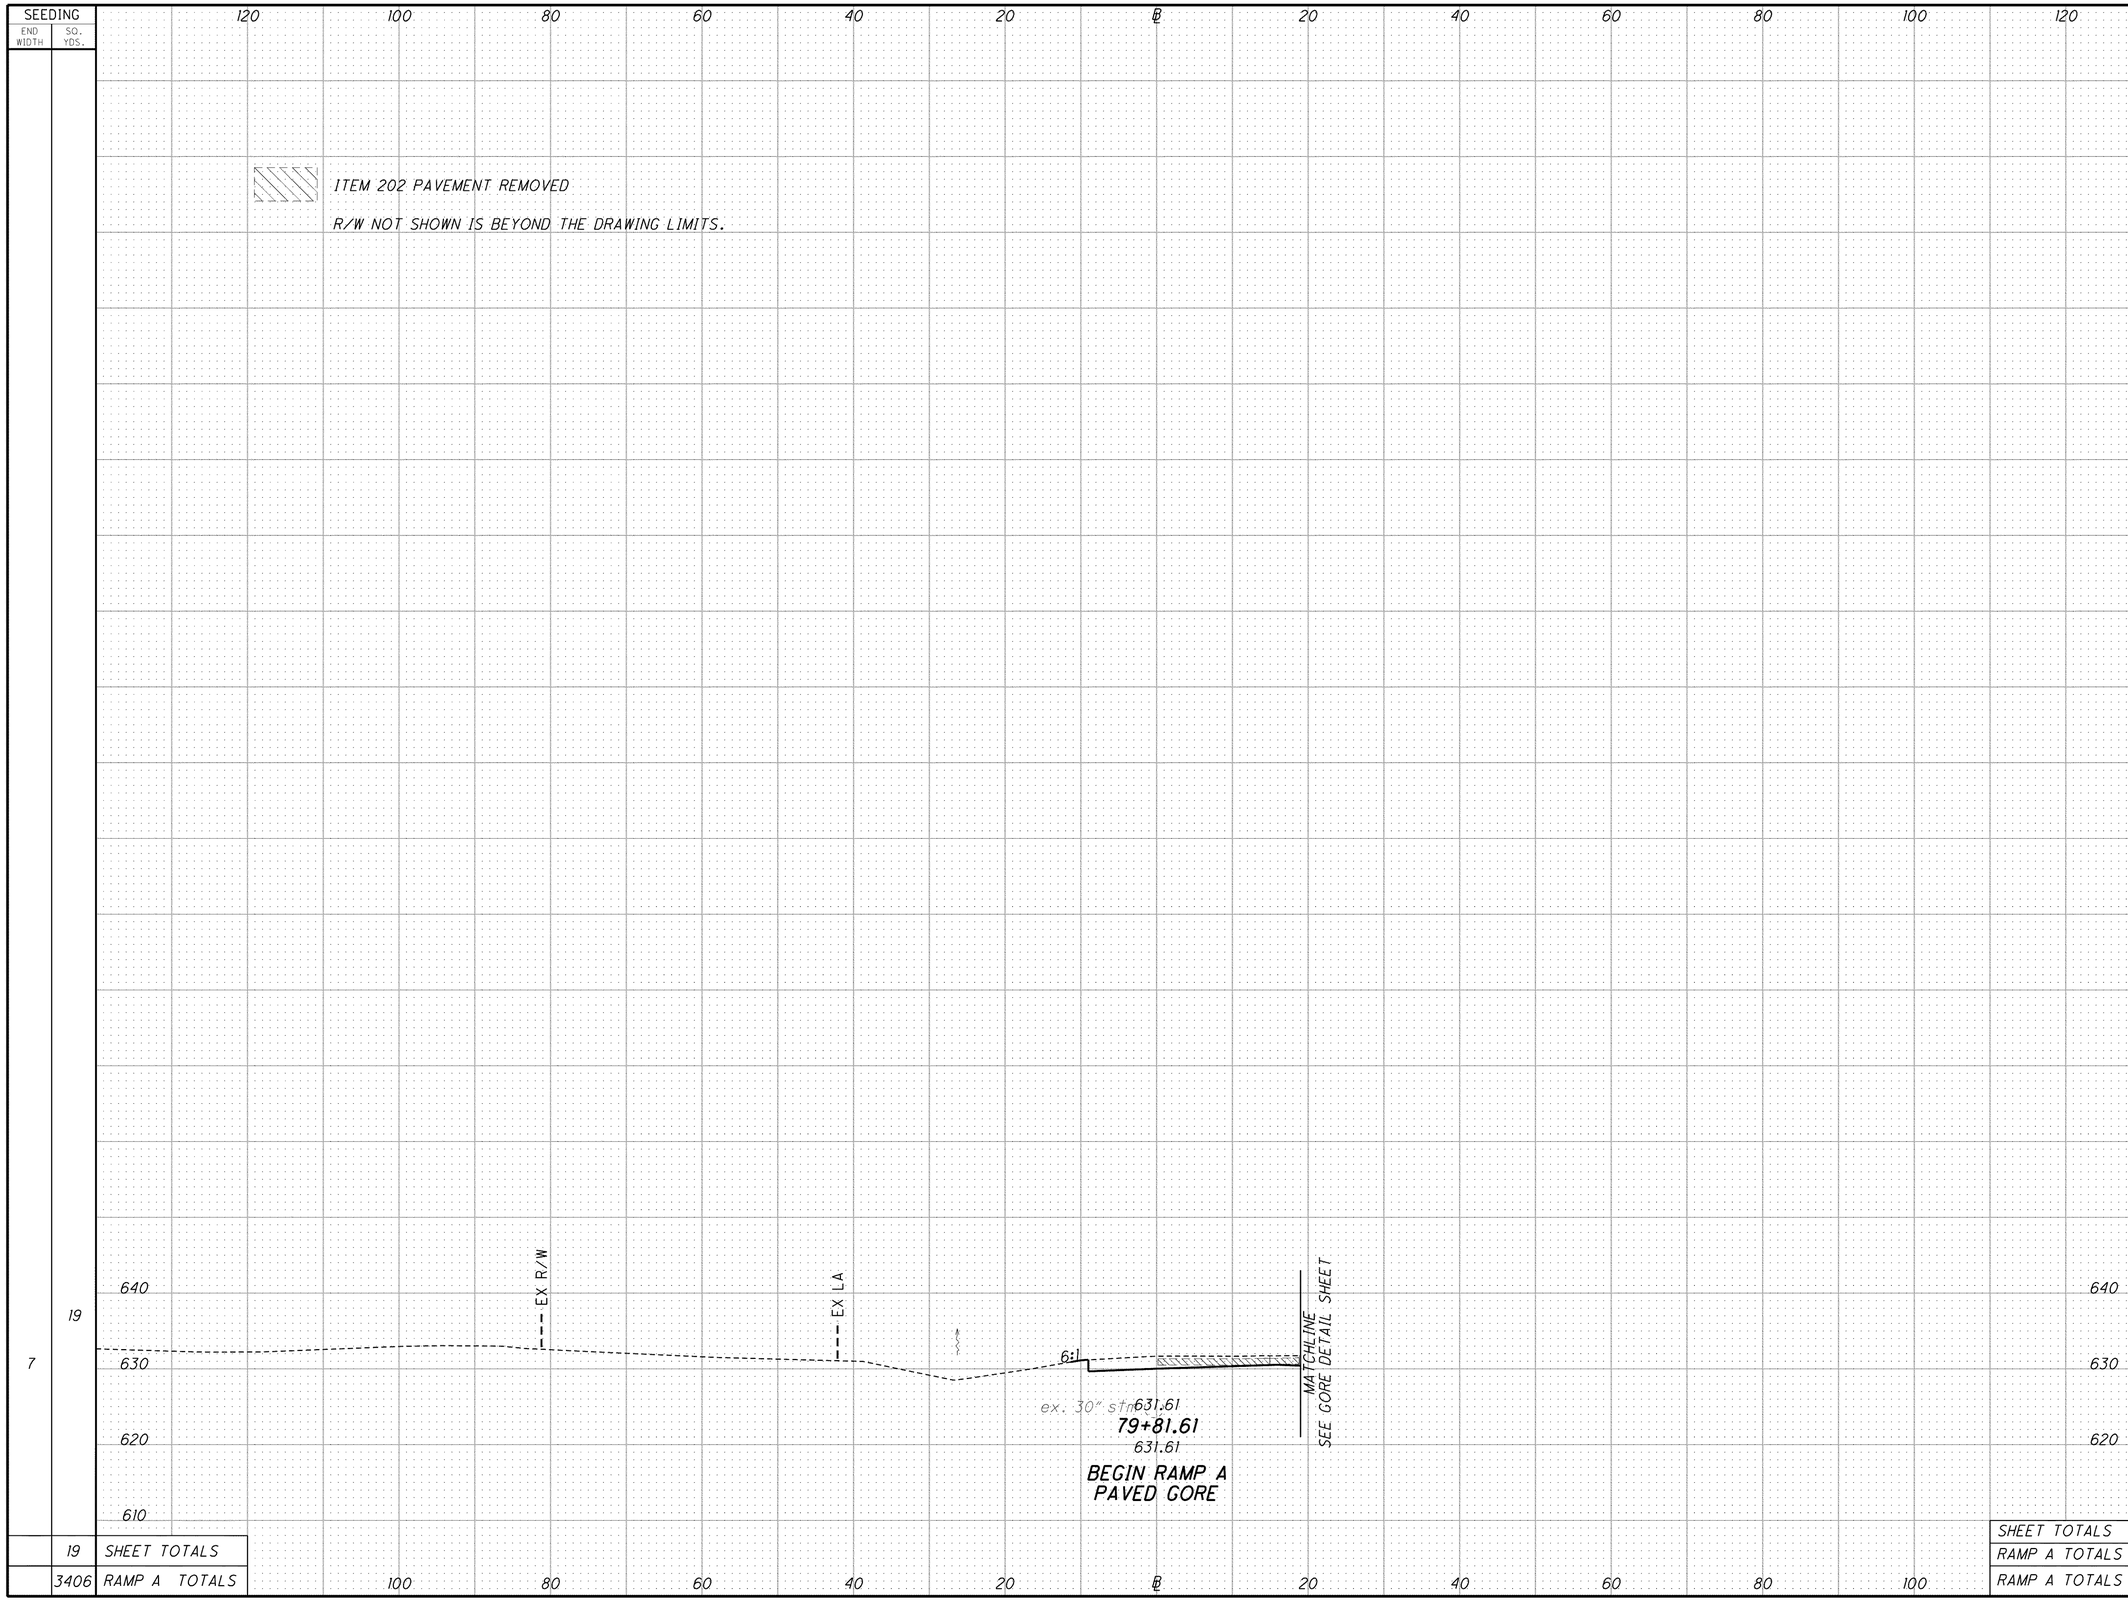

CALCULATED CML
CHECKED MVJ

CROSS SECTIONS - S.R. 91 RAMP A
STA. 79+81.61 TO 80+25.00

LAK-2-3.32

461
1679