SEEDING	
END WIDTH	SQ. YDS.
126	662
128	706
	1368

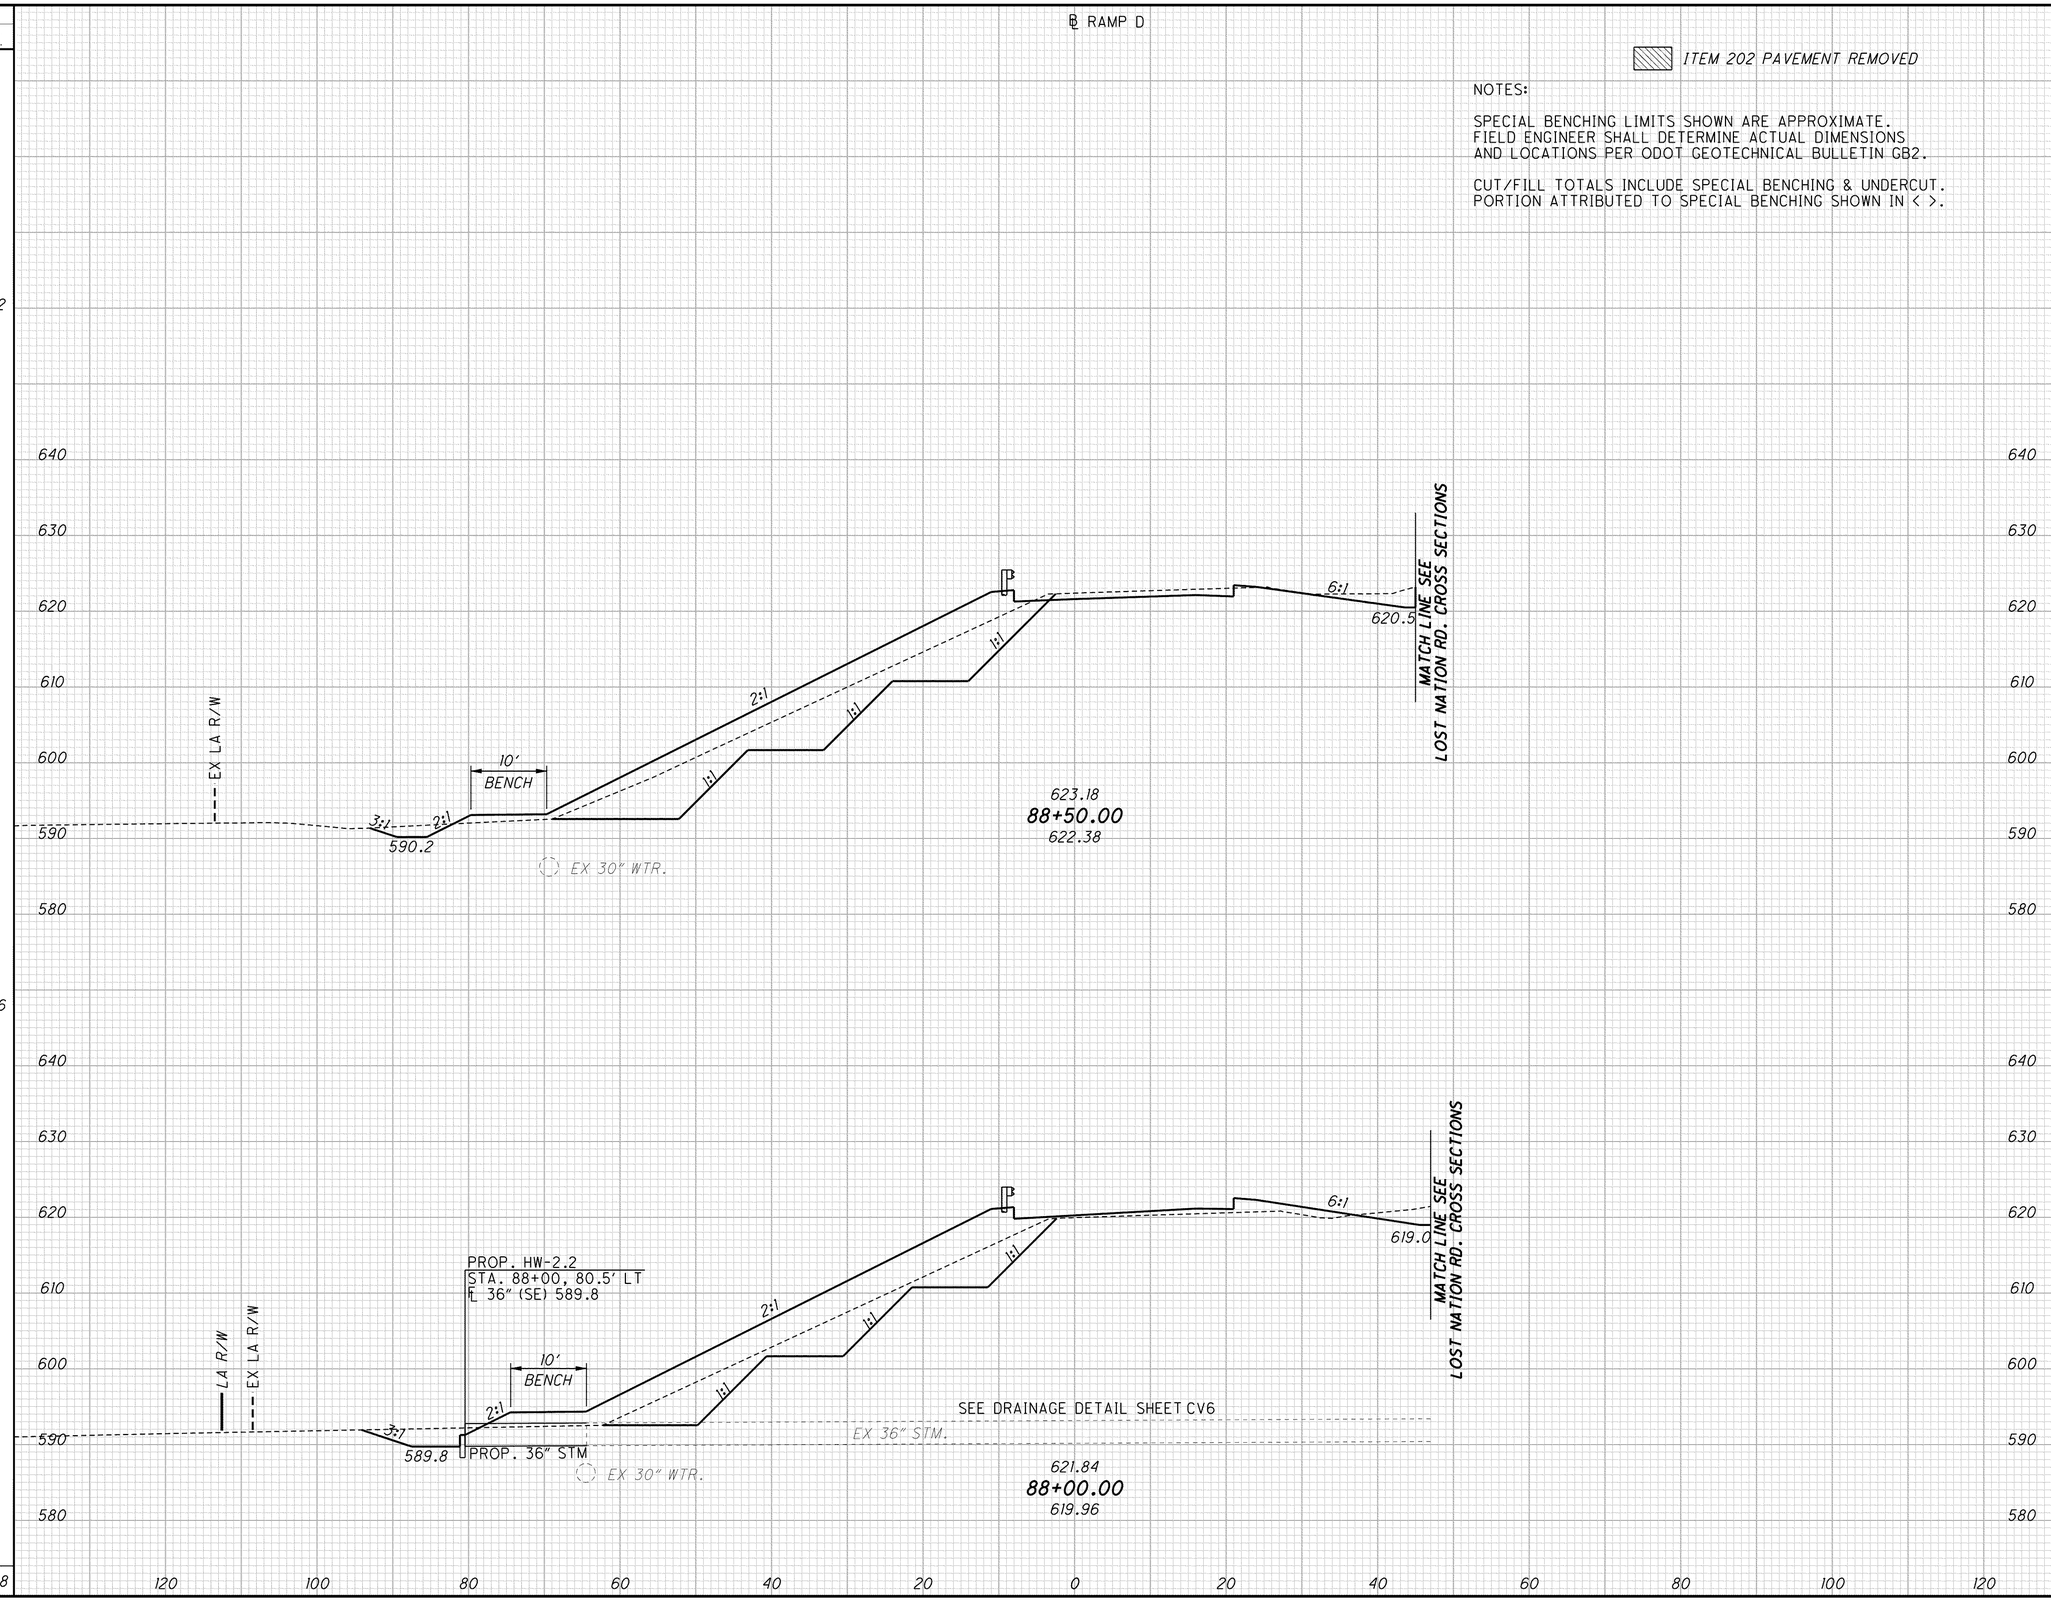

NOTES:

SPECIAL BENCHING LIMITS SHOWN ARE APPROXIMATE.
FIELD ENGINEER SHALL DETERMINE ACTUAL DIMENSIONS
AND LOCATIONS PER ODOT GEOTECHNICAL BULLETIN GB2.

CUT/FILL TOTALS INCLUDE SPECIAL BENCHING & UNDERCUT.
PORTION ATTRIBUTED TO SPECIAL BENCHING SHOWN IN < >.

END AREA		VOLUME	
CUT	FILL	CUT	FILL
316 <270>	443		
221 <184>	457		
		497 <420>	833
		386 <333>	989
		883	1822

CALCULATED TMA
CHECKED DES

CROSS SECTIONS - RAMP D
STA. 88+00 TO STA. 88+50

LAK-2-3.32

g:\project\lak\13486\roadway\sheets\13486XS_LND.dgn 7/11/2008 7:54:09 AM dshaner