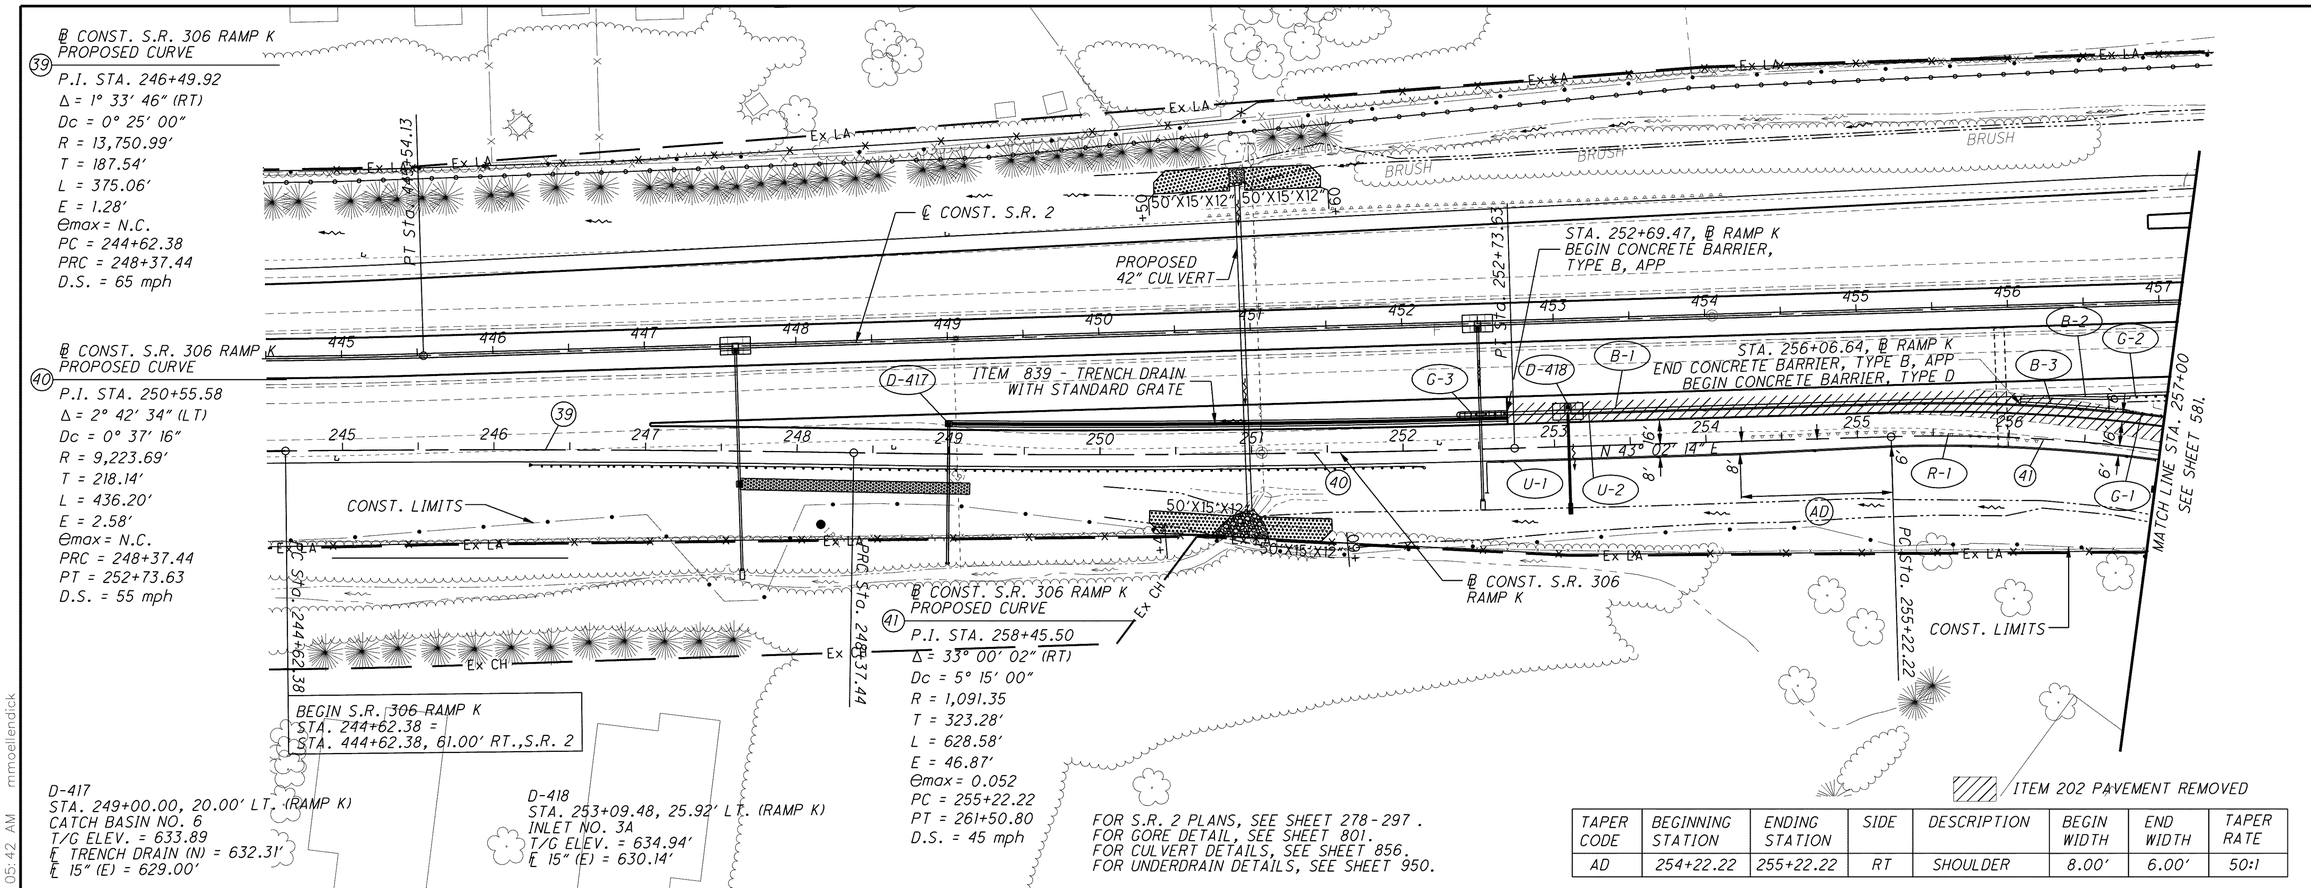

TAPER CODE	BEGINNING STATION	ENDING STATION	SIDE	DESCRIPTION	BEGIN WIDTH	END WIDTH	TAPER RATE
AD	254+22.22	255+22.22	RT	SHOULDER	8.00′	6.00′	50:1

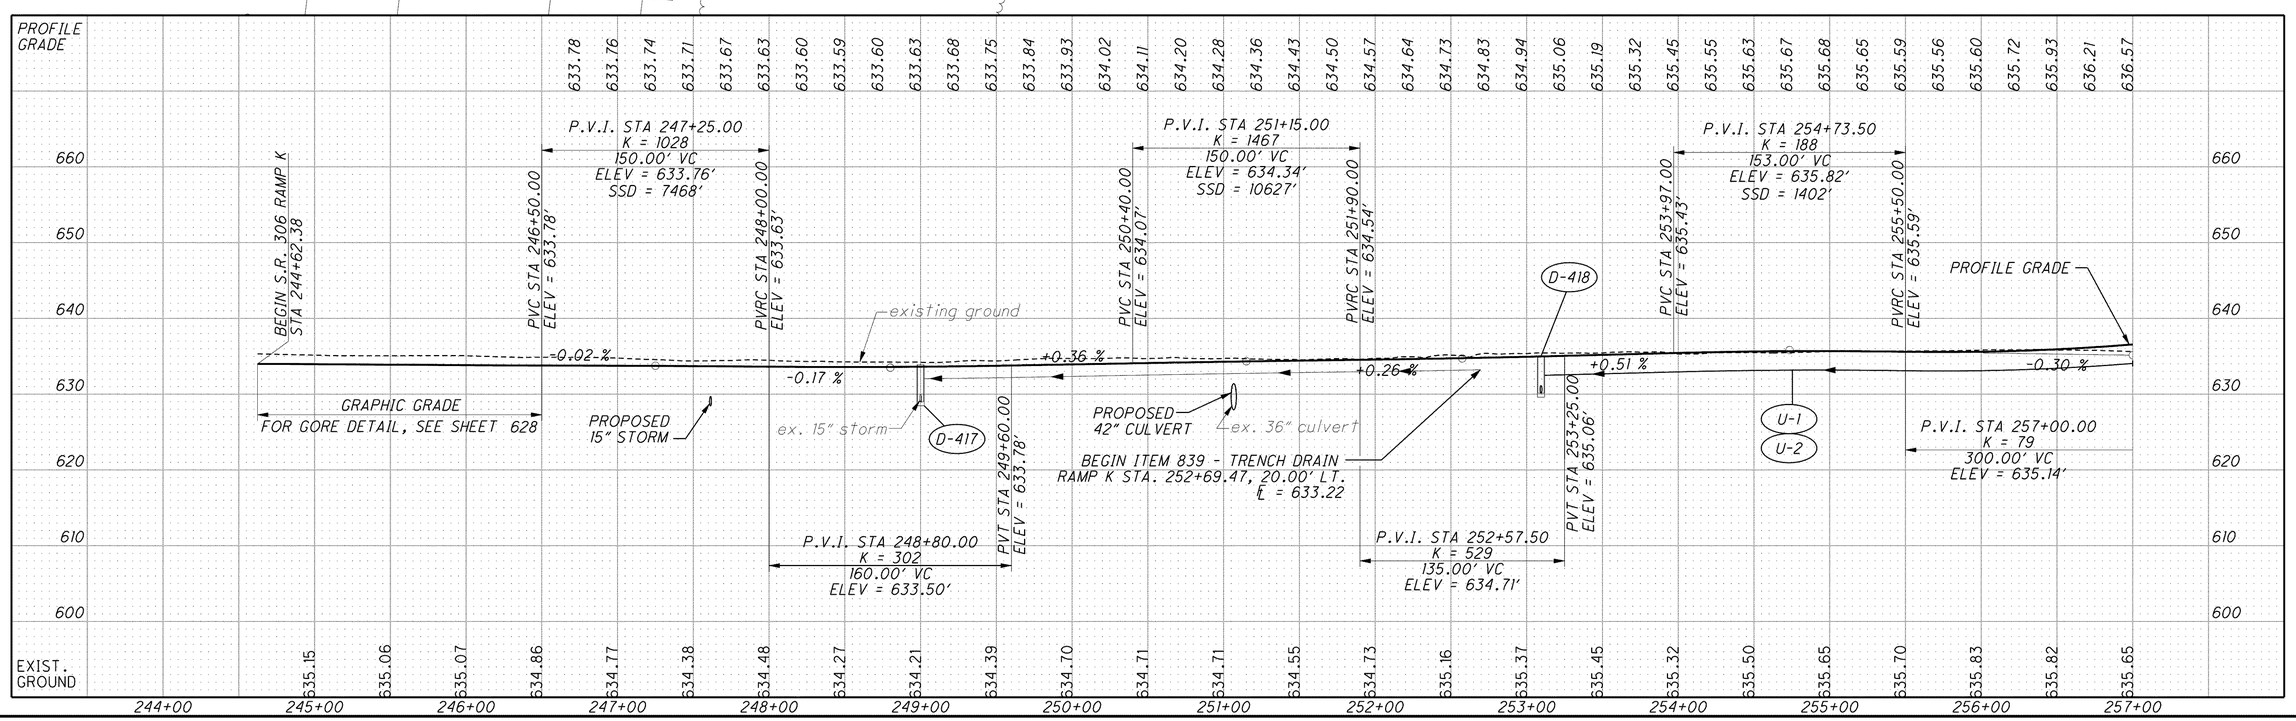

HORIZONTAL SCALE IN FEET
0 25 50 100

CALCULATED BSH
CHECKED MVJ

PLAN AND PROFILE - S.R. 306 RAMP K
BEGIN TO STA. 257+00.00

LAK-2-3.32

580
1679

\\Akron01\Data\Civil\20041108\00\13486\roadway\sheets\13486GP4003.dgn 6/16/2008 10:05:42 AM mmoellendick

Sheet: 15
Project: 45-2138
Plans: RS PR306K