SEEDING END WIDTH	SEEDING SQ. YDS.
24	131
	136
25	
	108
14	
	78
14	
	453

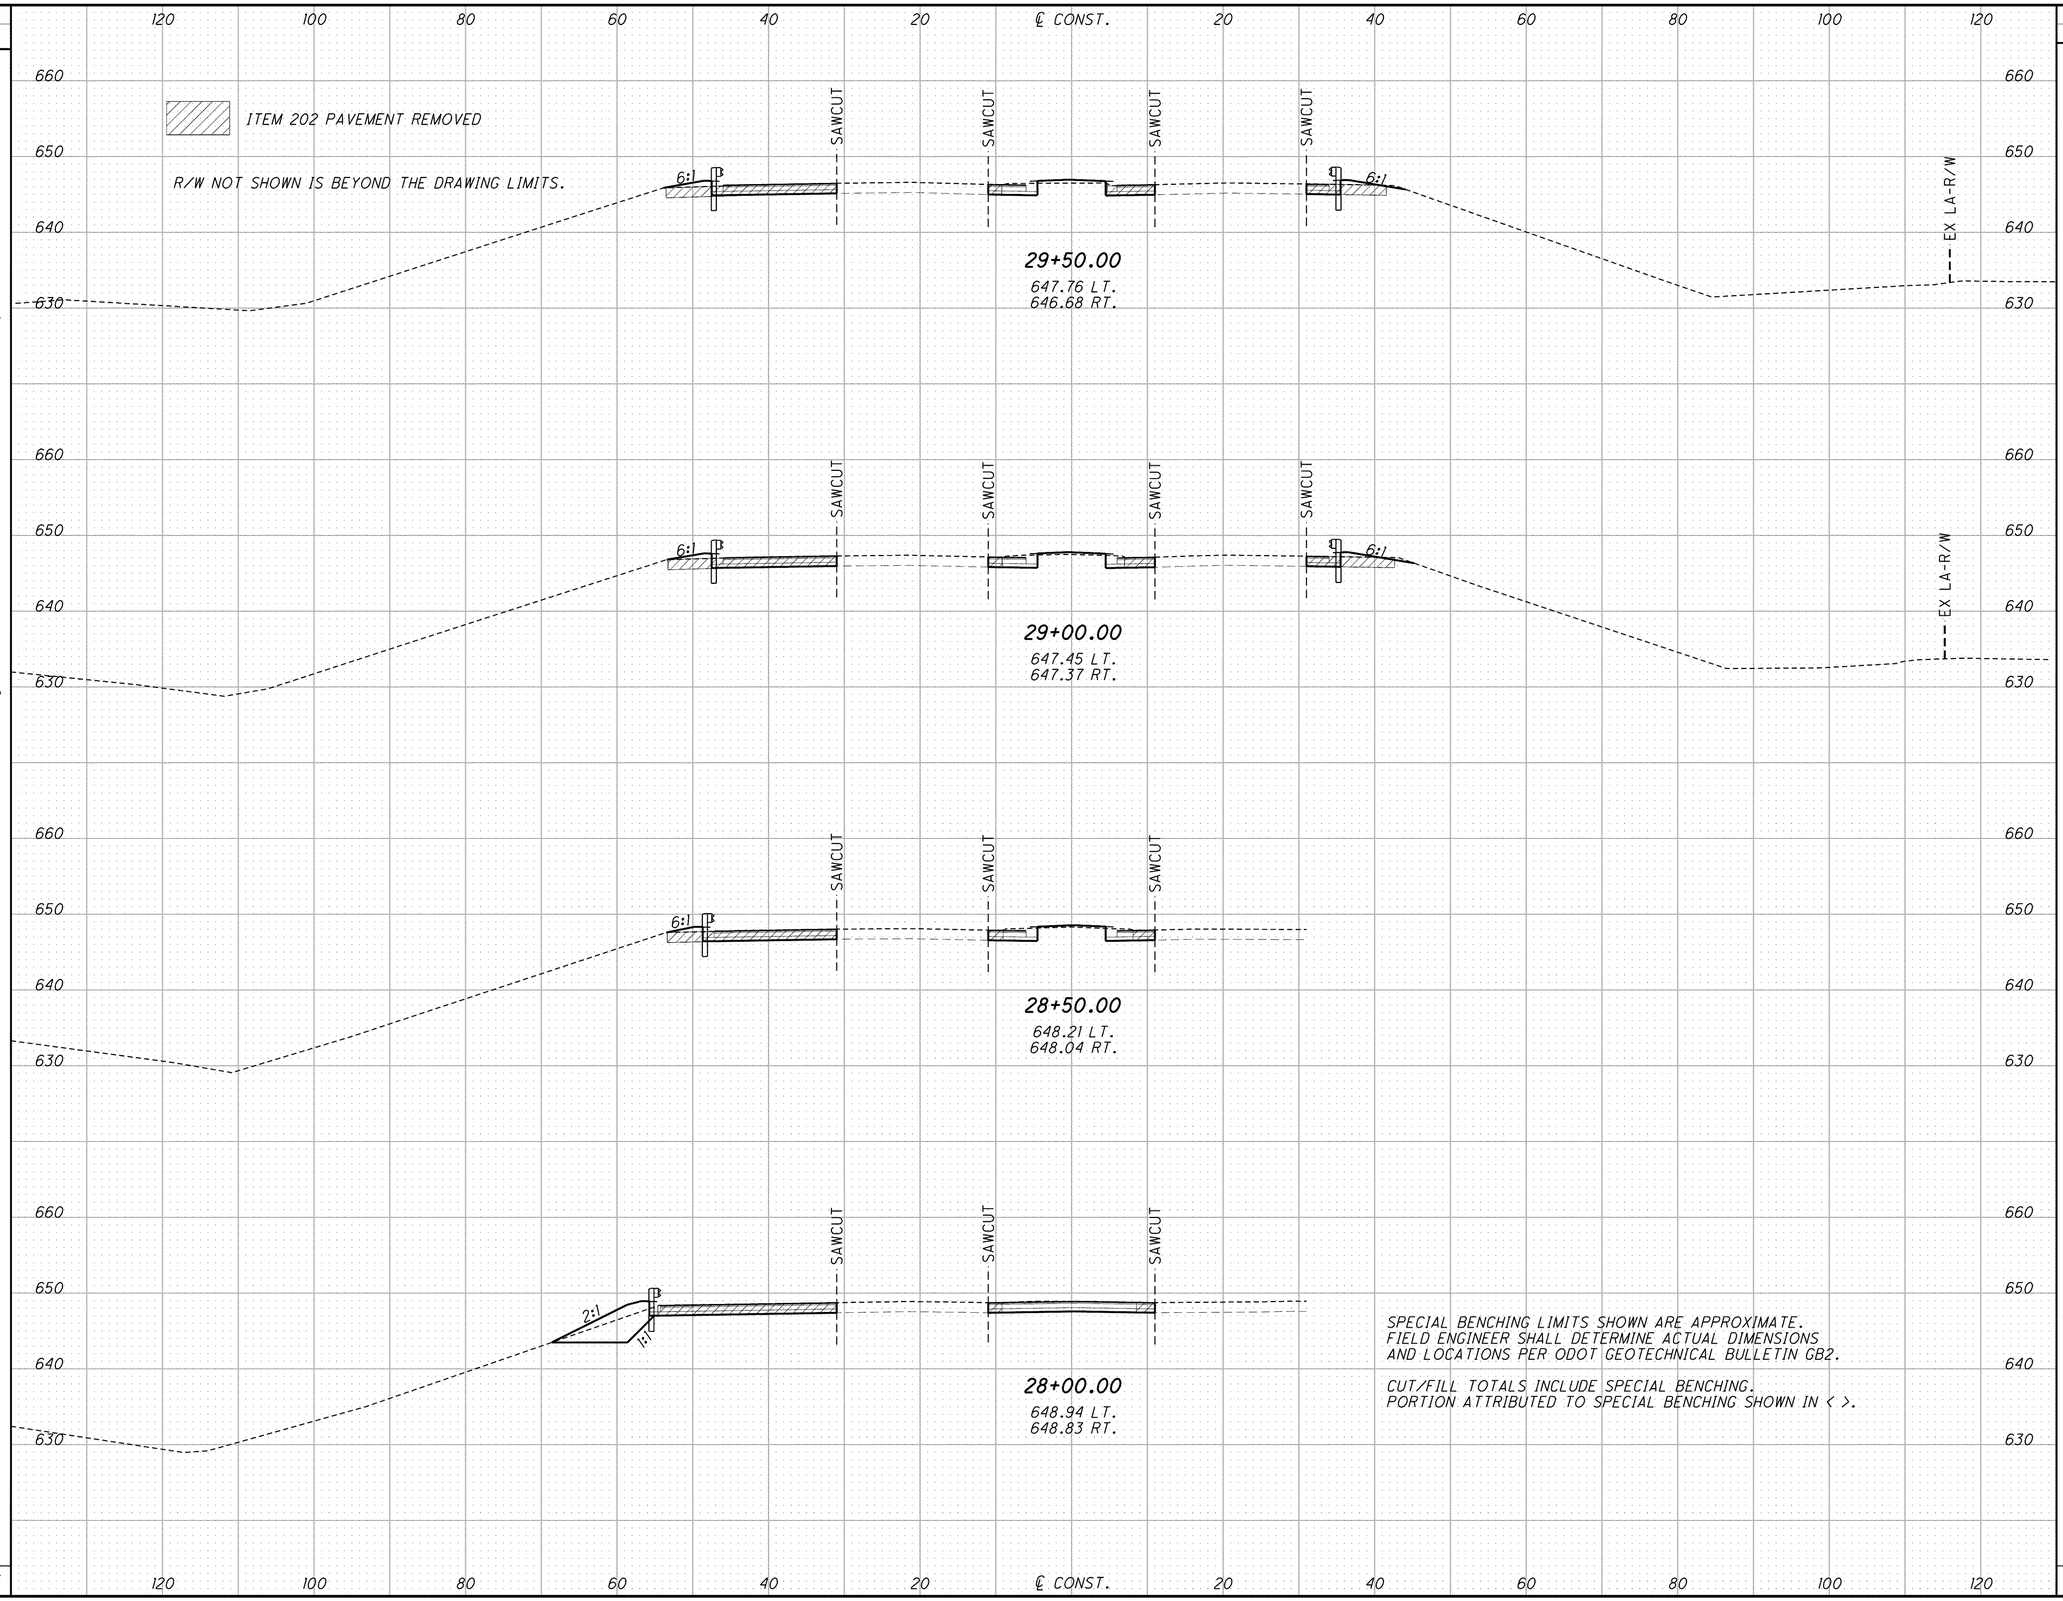

END AREA CUT	END AREA FILL	VOLUME CUT	VOLUME FILL
		14	17
8	8		
		12	13
5	7		
		17	10
13 <0>	4 <0>		
		59 <23>	37 <23>
51 <25>	37 <25>		
		<23>	<23>
		79	54

SPECIAL BENCHING LIMITS SHOWN ARE APPROXIMATE.
FIELD ENGINEER SHALL DETERMINE ACTUAL DIMENSIONS
AND LOCATIONS PER ODOT GEOTECHNICAL BULLETIN GB2.

CUT/FILL TOTALS INCLUDE SPECIAL BENCHING.
PORTION ATTRIBUTED TO SPECIAL BENCHING SHOWN IN < >.

CALCULATED CML
CHECKED MVJ

CROSS SECTIONS - SOM CENTER RD. (S.R. 91)
STA. 28+00.00 TO STA. 29+50.00

LAK-2-3.32

643
1679