NOTES:
ALL ELEVATIONS ALONG THE CURBLINE ARE BOTTOM FACE OF CURB.

FOR ALIGNMENT & CURVE DATA, SEE SHEETS 723.
FOR S.R. 306 PLAN & PROFILE, SEE SHEETS 723 - 724.
FOR RAMP K PLAN & PROFILE, SEE SHEETS 581 .

TAPER CODE	BEGINNING STATION	ENDING STATION	SIDE	DESCRIPTION	BEGIN WIDTH	END WIDTH	TAPER RATE
AJ	262+06.19	262+36.19	RT.	SHOULDER	6.00′	12.00′	5:1
AK	262+93.22	263+03.22	LT.	SHOULDER	4.00′	6.00′	5:1

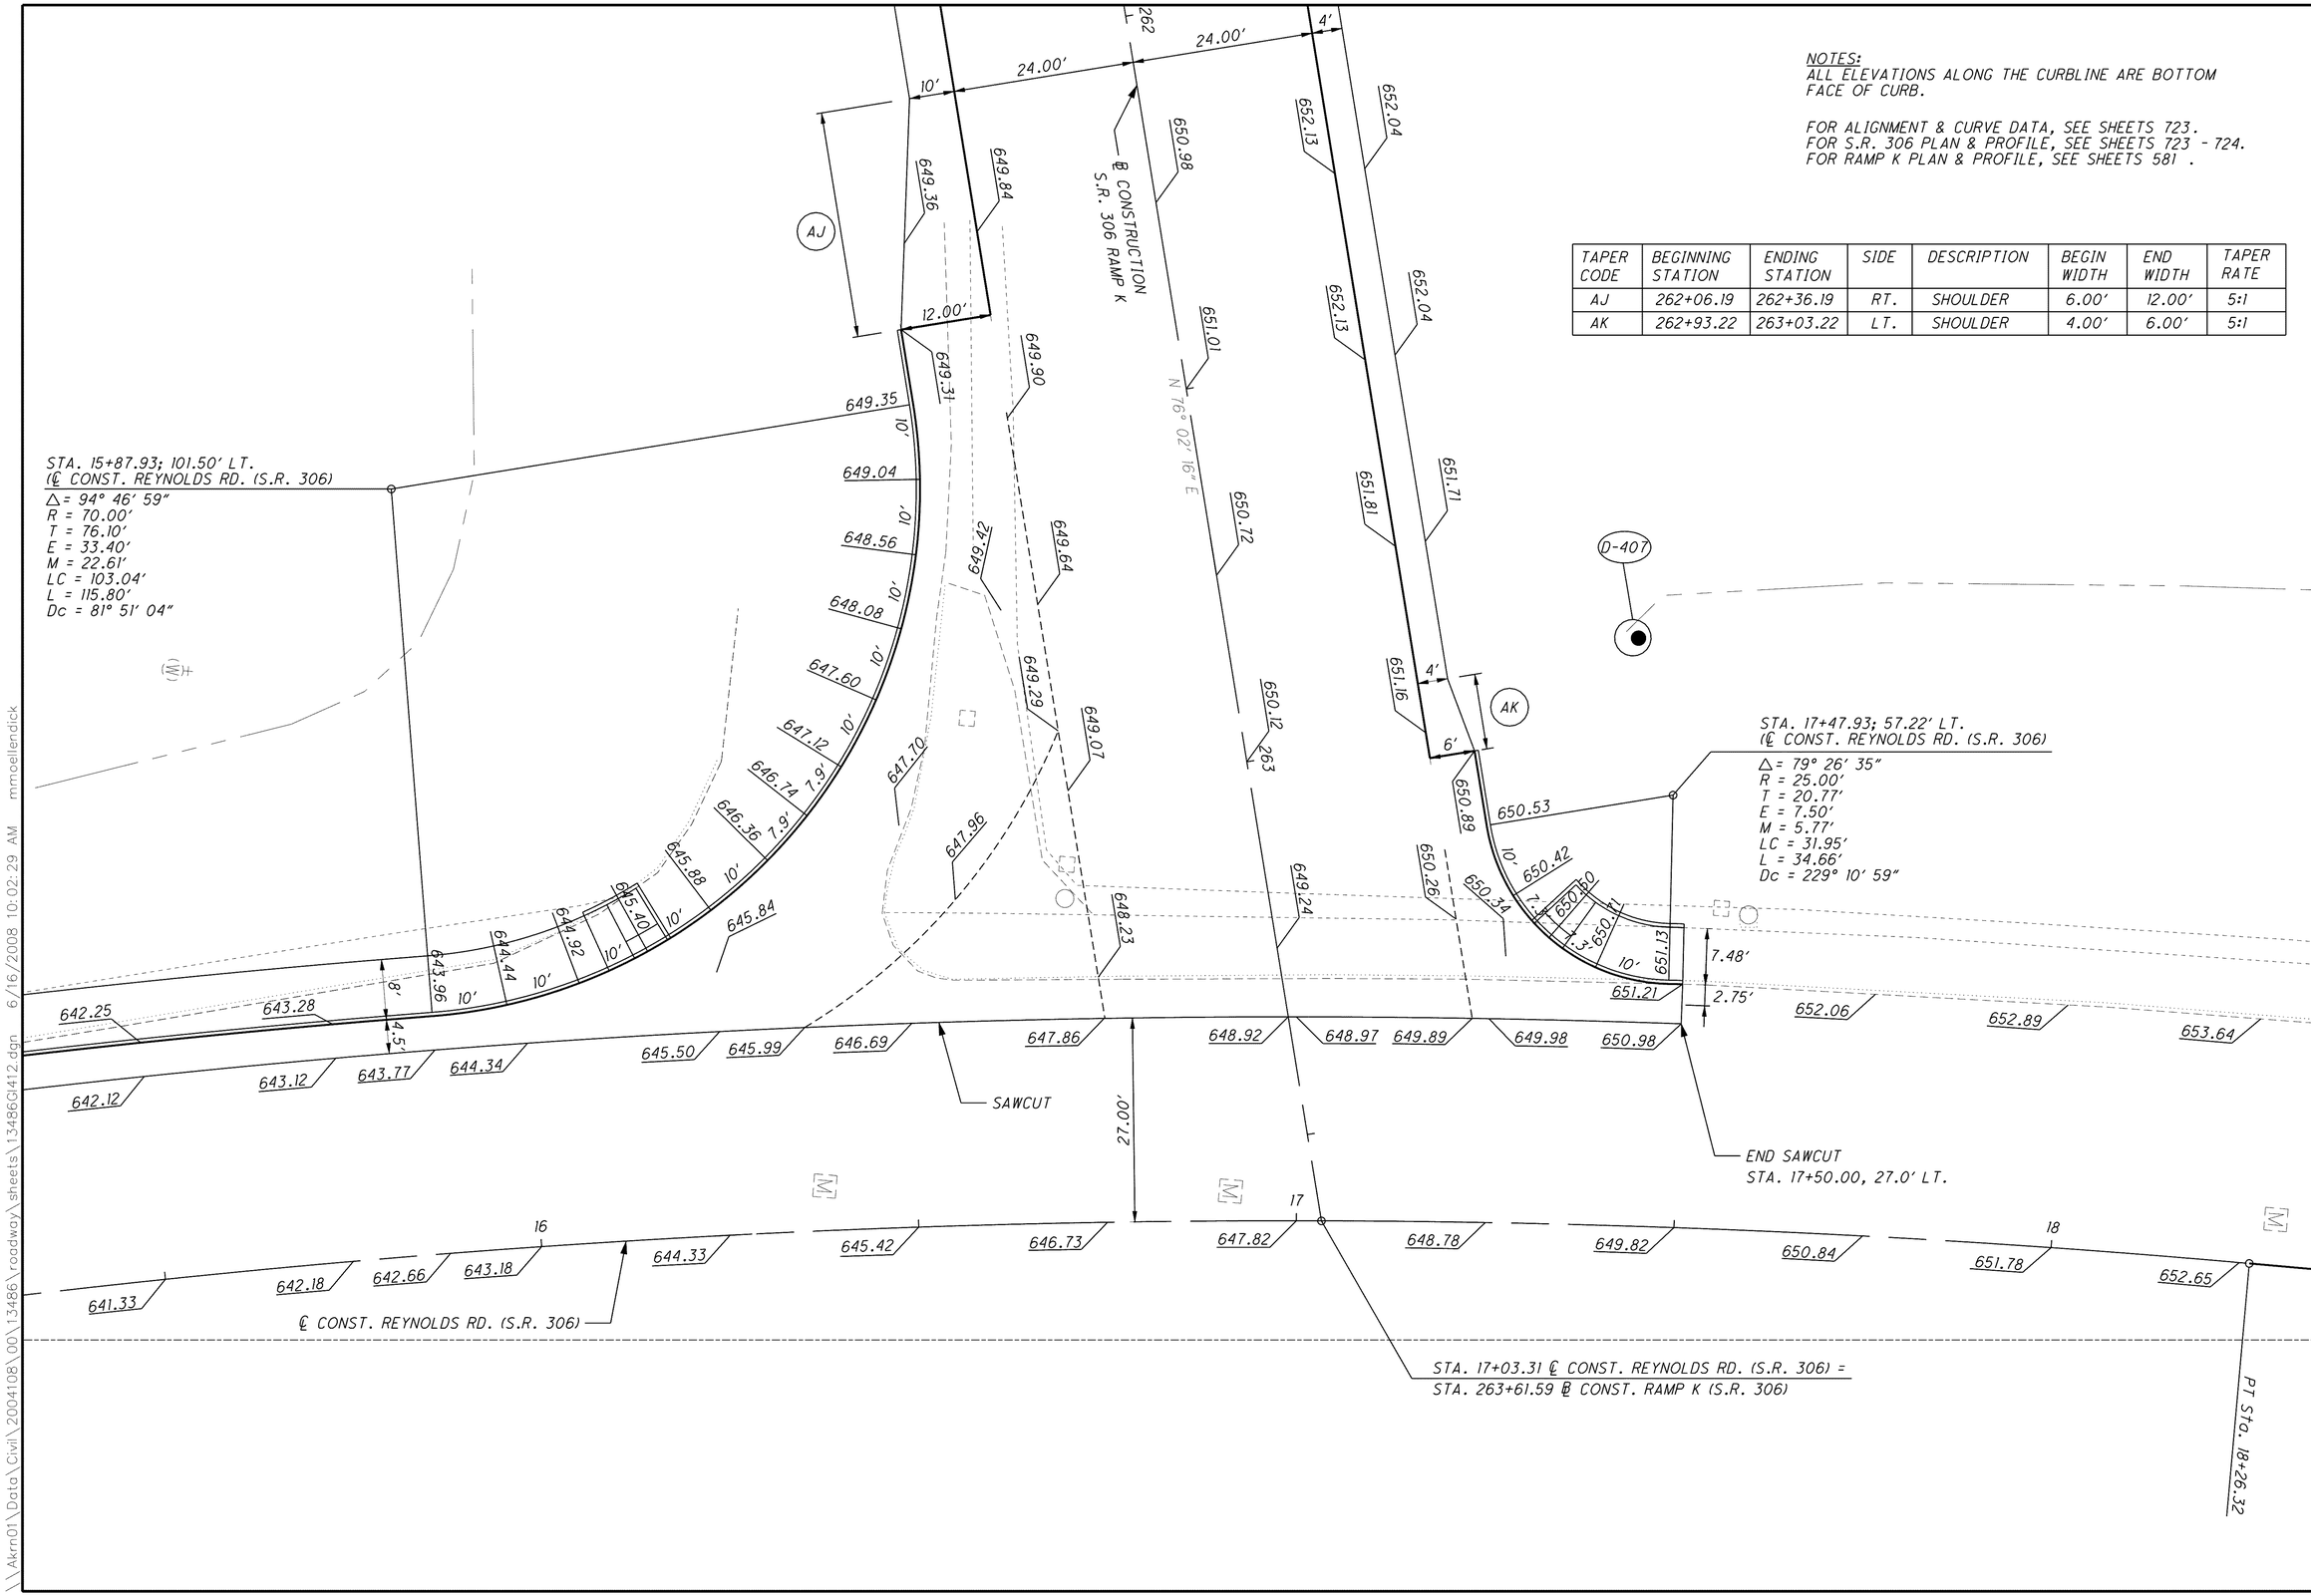

HORIZONTAL SCALE IN FEET

CALCULATED MBM
CHECKED BSH

INTERSECTION DETAIL
REYNOLDS RD. / S.R. 306 RAMP K

LAK-2-3.32

830
1679

\\Akrn01\Data\Civil\2004108\00\13486\roadway\sheets\13486GI412.dgn 6/16/2008 10:02:29 AM mmoellendick