NOTES:

1.) SEE SHEETS 926 TO 938 FOR UNDERDRAIN DETAILS AND SUBSUMMARY
2.) SEE SHEETS 903 TO 916 FOR DRAINAGE DETAILS
3.) SEE SHEETS 840 TO 847 FOR DRAINAGE SUB-SUMMARY
4.) SEE SHEETS 947 TO 949 FOR WATER QUALITY BMP DETAILS AND QUANTITIES

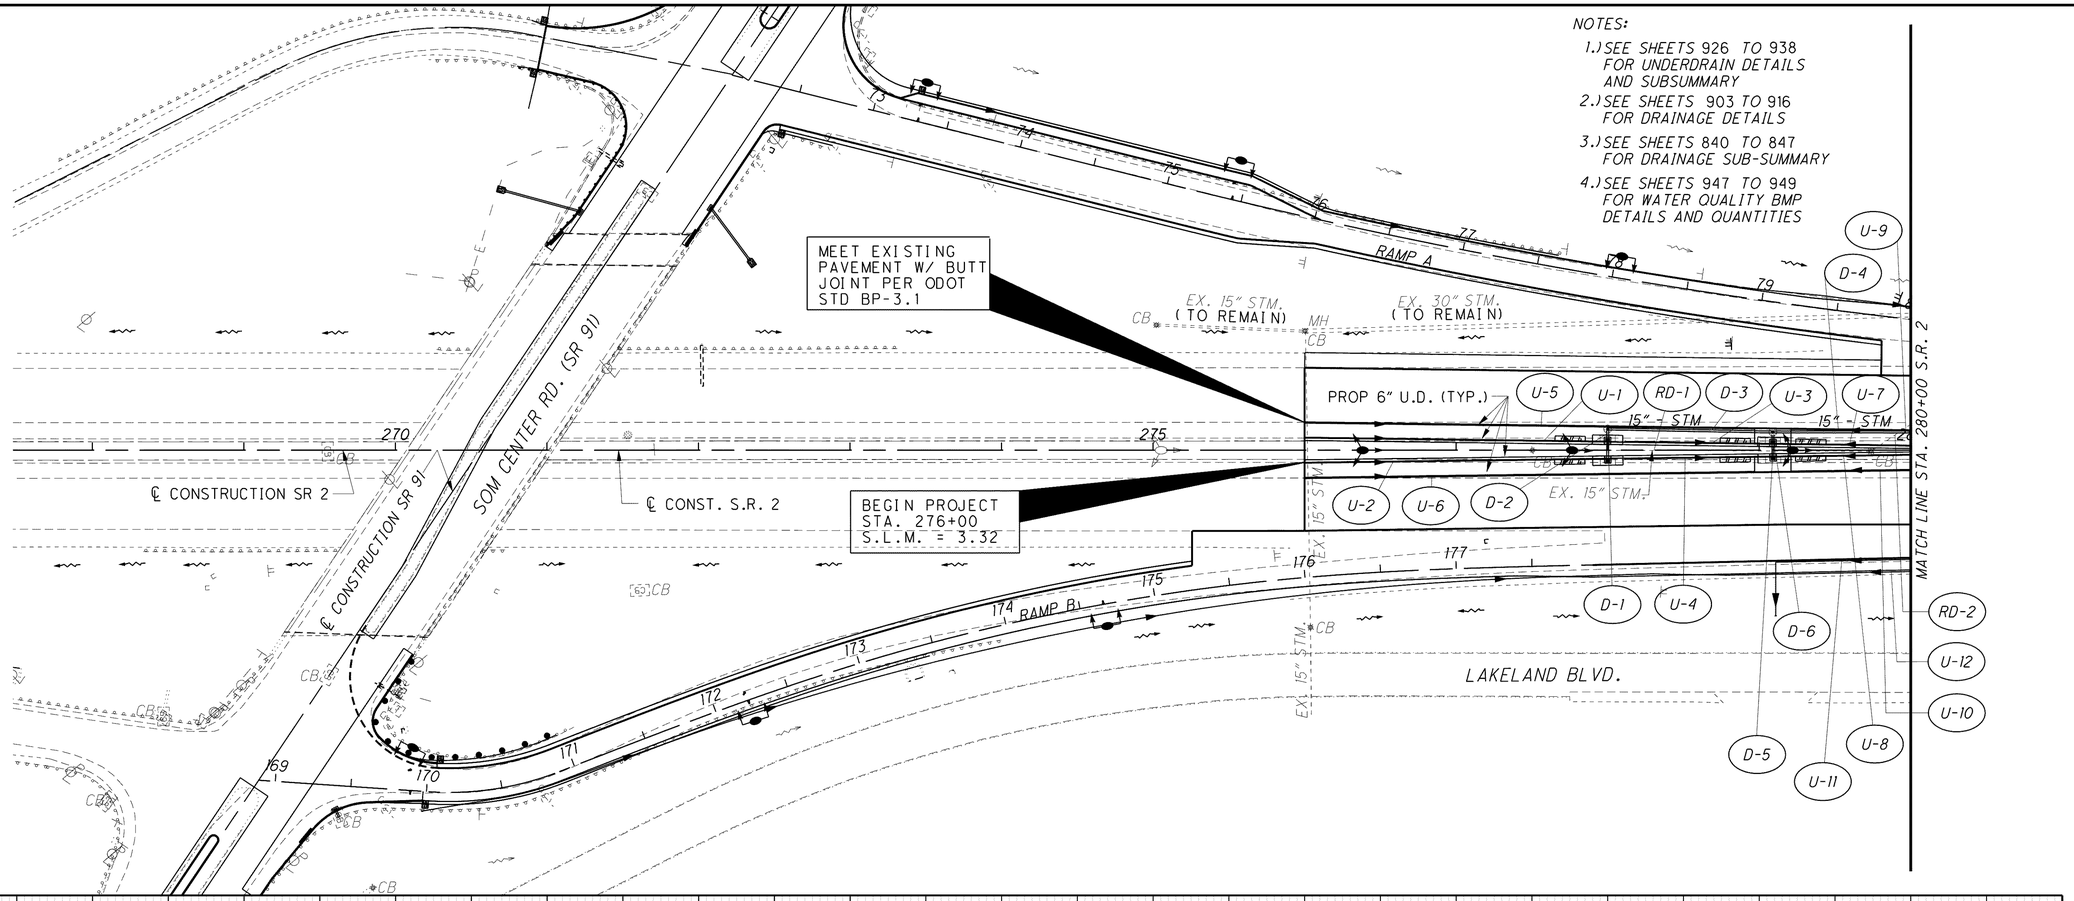

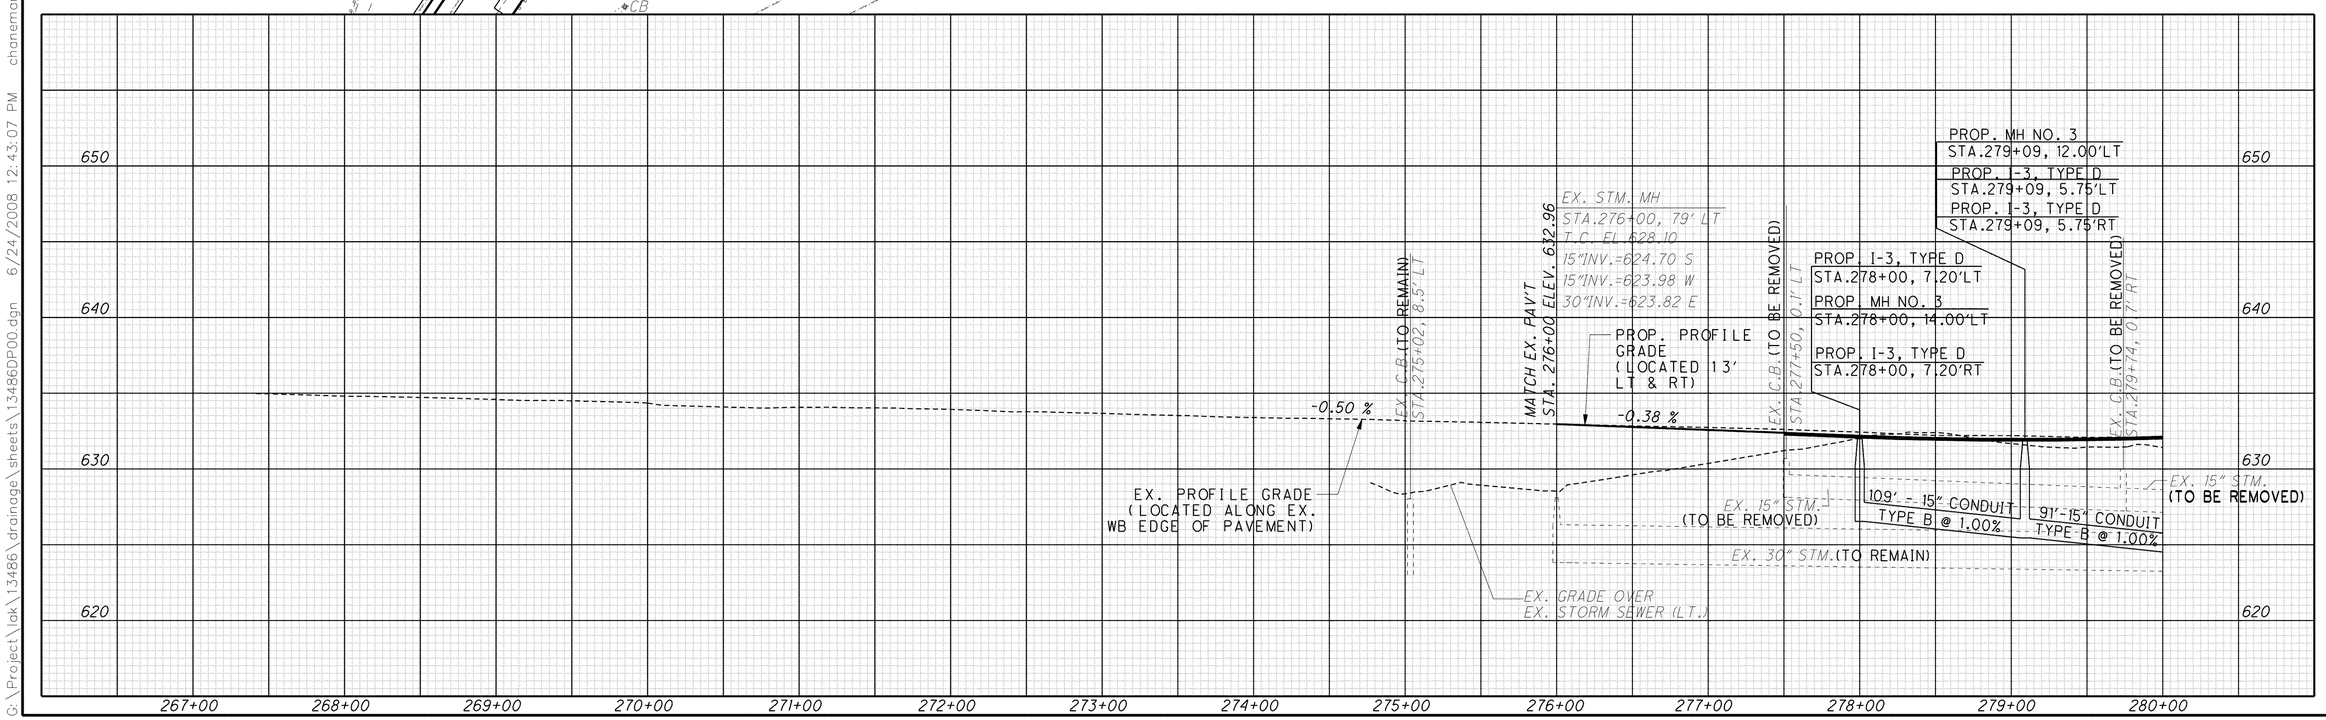

HORIZONTAL SCALE IN FEET
0 25 50 100

CALCULATED AGH
CHECKED PSB

DRAINAGE PLAN AND PROFILE STA. 268+50 TO STA. 280+00

LAK-2-3.32

G:\Project\lak\13486\drainage\sheets\13486DP00.dgn 6/24/2008 12:43:07 PM chaneman