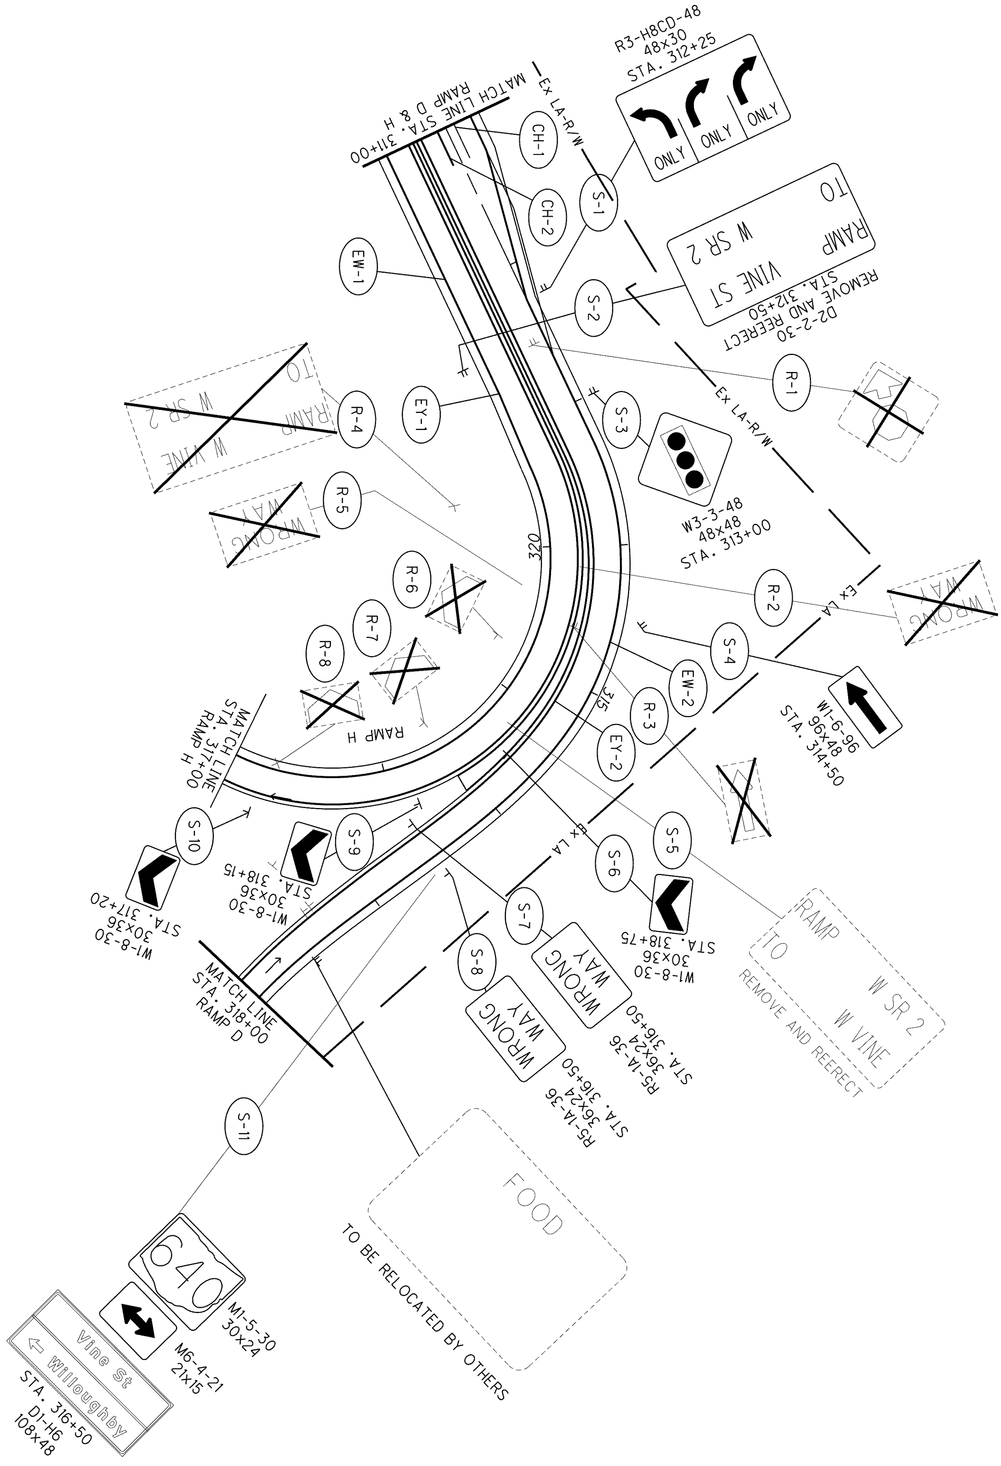

FOR VINE STREET SEE SHEETS 1130 TO 1132.
FOR MAIN LINE DETAILS SEE SHEET NO.1097
FOR PAVEMENT MARKING AND SIGNING LEGEND SEE SHEET NO.1094

1116 / 1679	LAK-2-3.32	SIGNING AND PAVEMENT MARKING PLAN VINE STREET (S.R.640) - RAMP D & H	CALCULATED BYW CHECKED LME	0 25 50 100 HORIZONTAL SCALE IN FEET