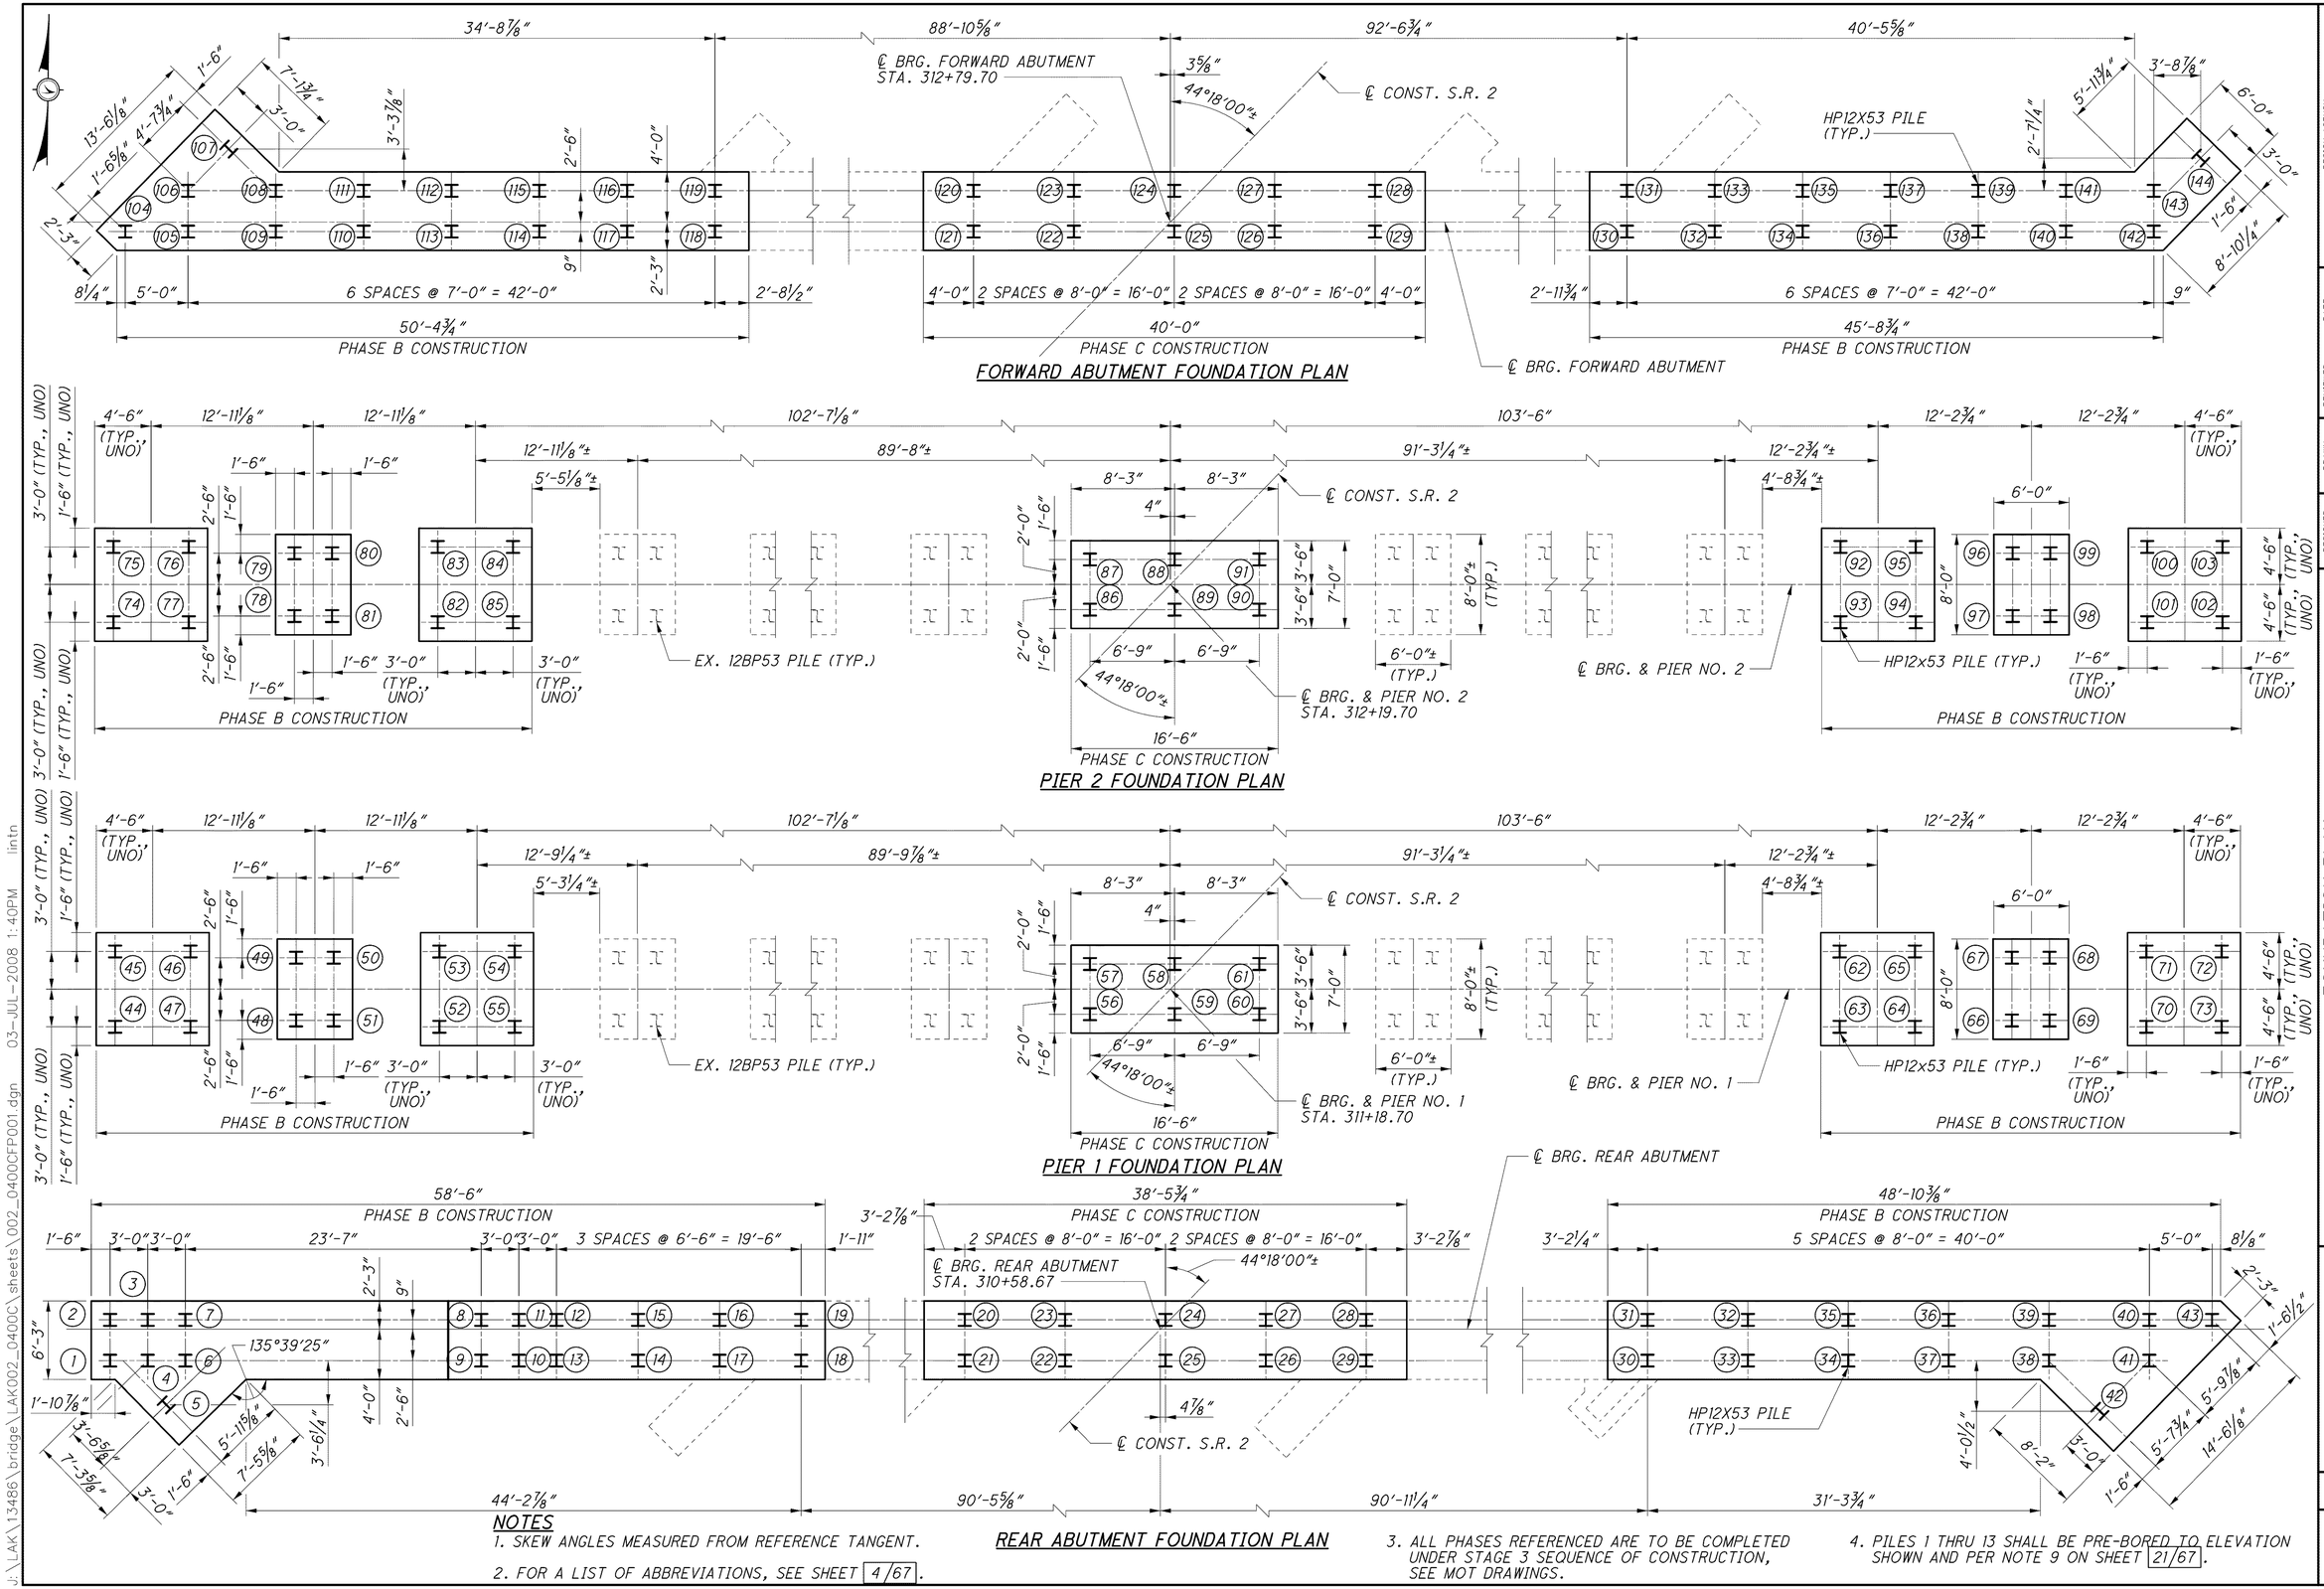

NOTES

1. SKEW ANGLES MEASURED FROM REFERENCE TANGENT.
2. FOR A LIST OF ABBREVIATIONS, SEE SHEET 4/67.
3. ALL PHASES REFERENCED ARE TO BE COMPLETED UNDER STAGE 3 SEQUENCE OF CONSTRUCTION, SEE MOT DRAWINGS.
4. PILES 1 THRU 13 SHALL BE PRE-BORED TO ELEVATION SHOWN AND PER NOTE 9 ON SHEET 21/67.

DESIGN AGENCY
PARSONS BRINCKERHOFF
QUADE & DOUGLAS, INC.
614 W. SUPERIOR AVE., SUITE 400
CLEVELAND, OHIO 44113

DESIGNED	DRAWN	REVIEWED	DATE
BMG	NAL	RJO	6-19-08
CHECKED	REVISED	STRUCTURE FILE NUMBER	
PWP		4300572(L) 4300602(R)	

FOUNDATION PLAN

BRIDGE NO. LAK-2-0400 L&R
STATE ROUTE 2 OVER VINE STREET

LAK-2-3.32
PID No. 13486

J:\LAK\13486\bridge\LAK002_0400C\sheets\002_0400CFP001.dgn 03-JUL-2008 1:40PM lintn