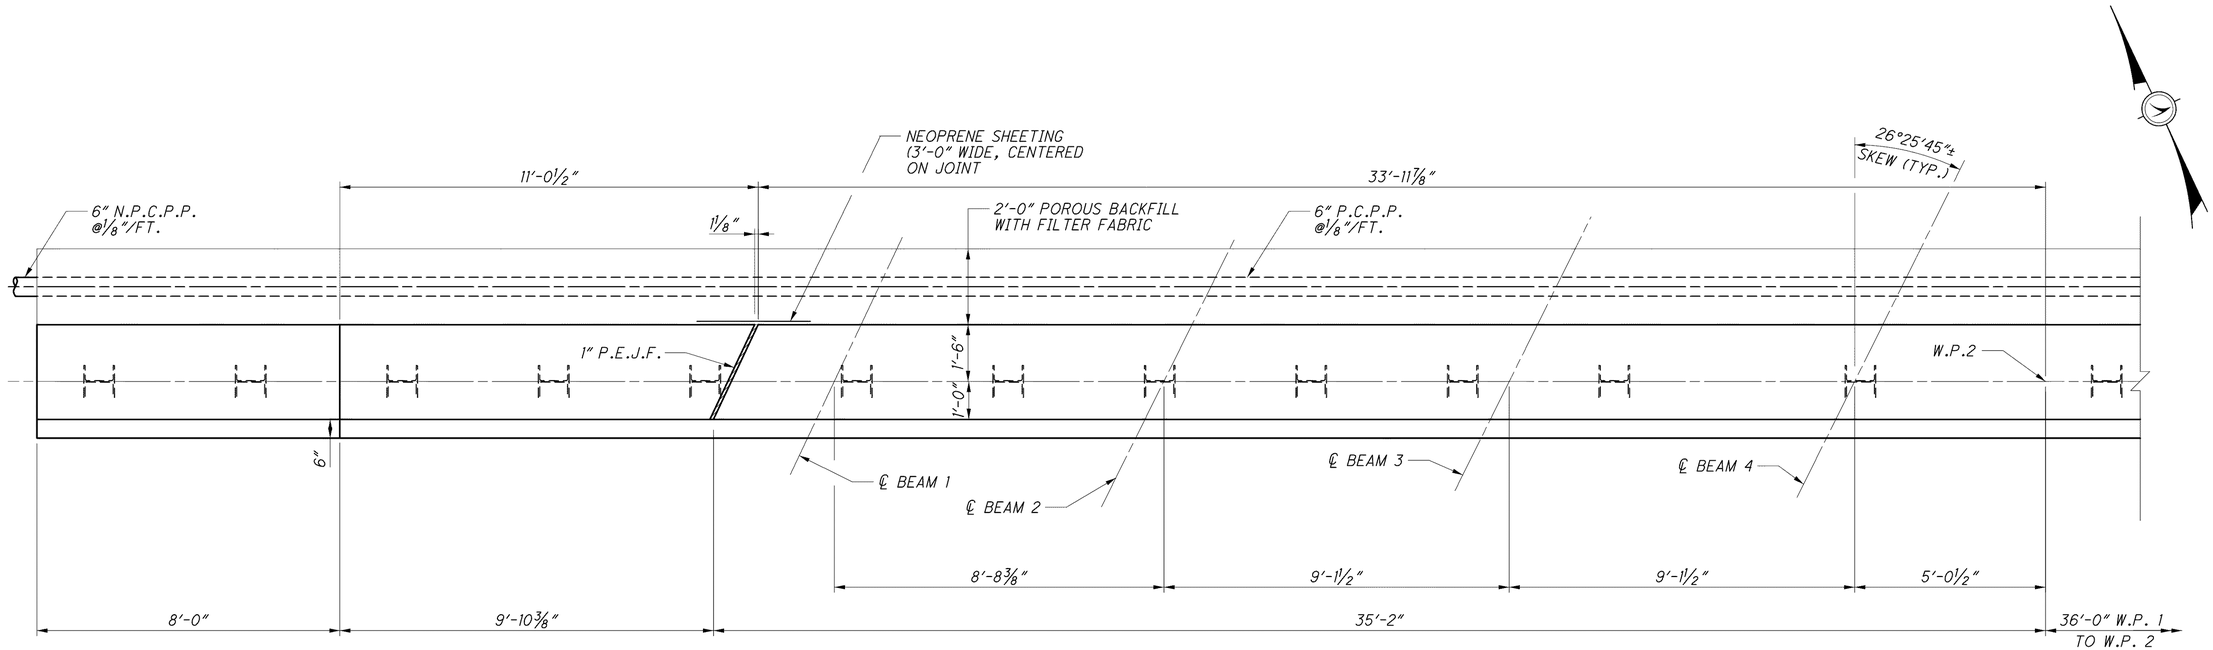

PLAN

LEGEND:

* - 3-F601 & F602 @ 1'-3"=2'-6"
** - BARS TO BE PLACED PARALLEL TO ℄ CONSTRUCTION
*** - 3-F601 & F511 @ 1'-3"=2'-6"
**** - BARS PROVIDED FOR FUTURE WIDENING. WRAP WITH BUILDERS FELT FROM CONSTRUCTION JOINT UP. COST INCLUDED WITH ITEM 509 EPOXY COATED REINFORCING STEEL, AS PER PLAN.

NOTES:

1. FOR SECTION B-B, SECTION C-C AND ADDITIONAL NOTES SEE SHEET 28/70.
2. ELEVATIONS ARE TAKEN ALONG CENTERLINE OF BEARING.
3. FOR ABUTMENT DIAPHRAGM DETAILS, SEE SHEETS 51/70 AND 53/70 .
4. FOR LIST OF ABBREVIATIONS SEE SHEET 4/70.

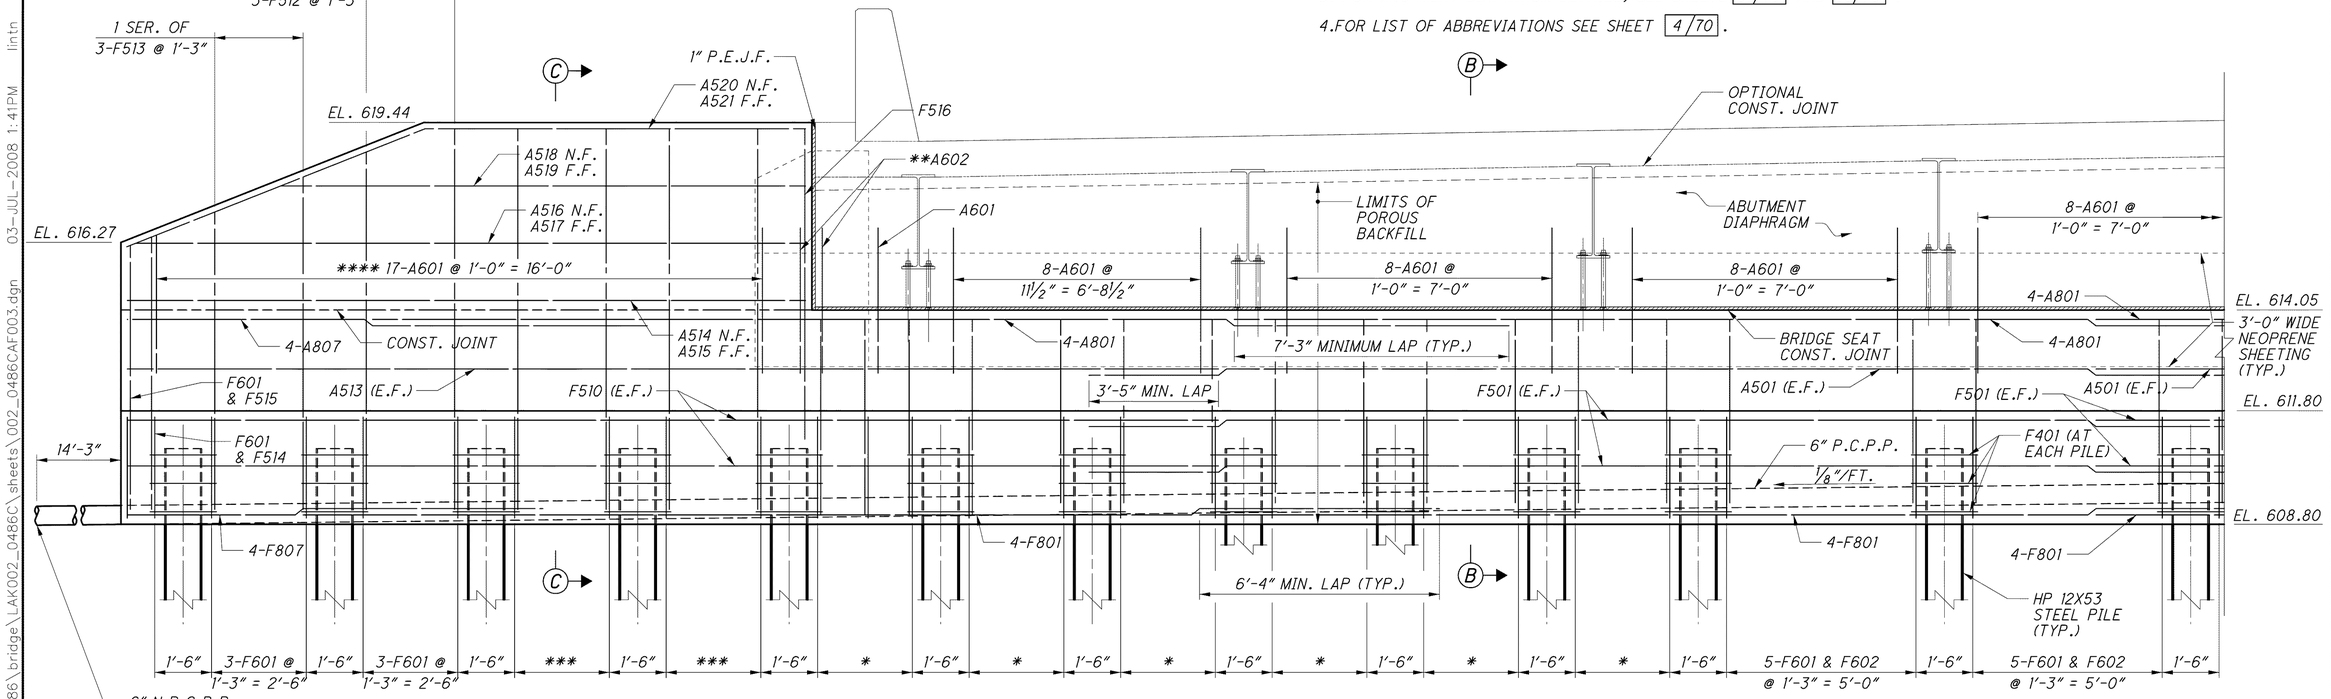

ELEVATION

J:\LAK\13486\bridge\LAK002_0486C\sheets\002_0486CAF003.dgn 03-JUL-2008 1:41PM lintn

DESIGN AGENCY
PARSONS BRINCKERHOFF
QUADE & DOUGLAS, INC.
614 W. SUPERIOR AVE., SUITE 400
CLEVELAND, OHIO 44113

DESIGNED	DRAWN	REVIEWED	DATE
PJL	LEL	RJO	6-19-08
CHECKED	REVISED	STRUCTURE FILE NUMBER	
EBS		4300696 (L) 4300726 (R)	

WESTBOUND FORWARD ABUTMENT 1 OF 2
BRIDGE NO. LAK-2-0486 L&R
STATE ROUTE 2 OVER ERIE ROAD

LAK-2-3.32
PID No. 13486

26/70

1418
1679