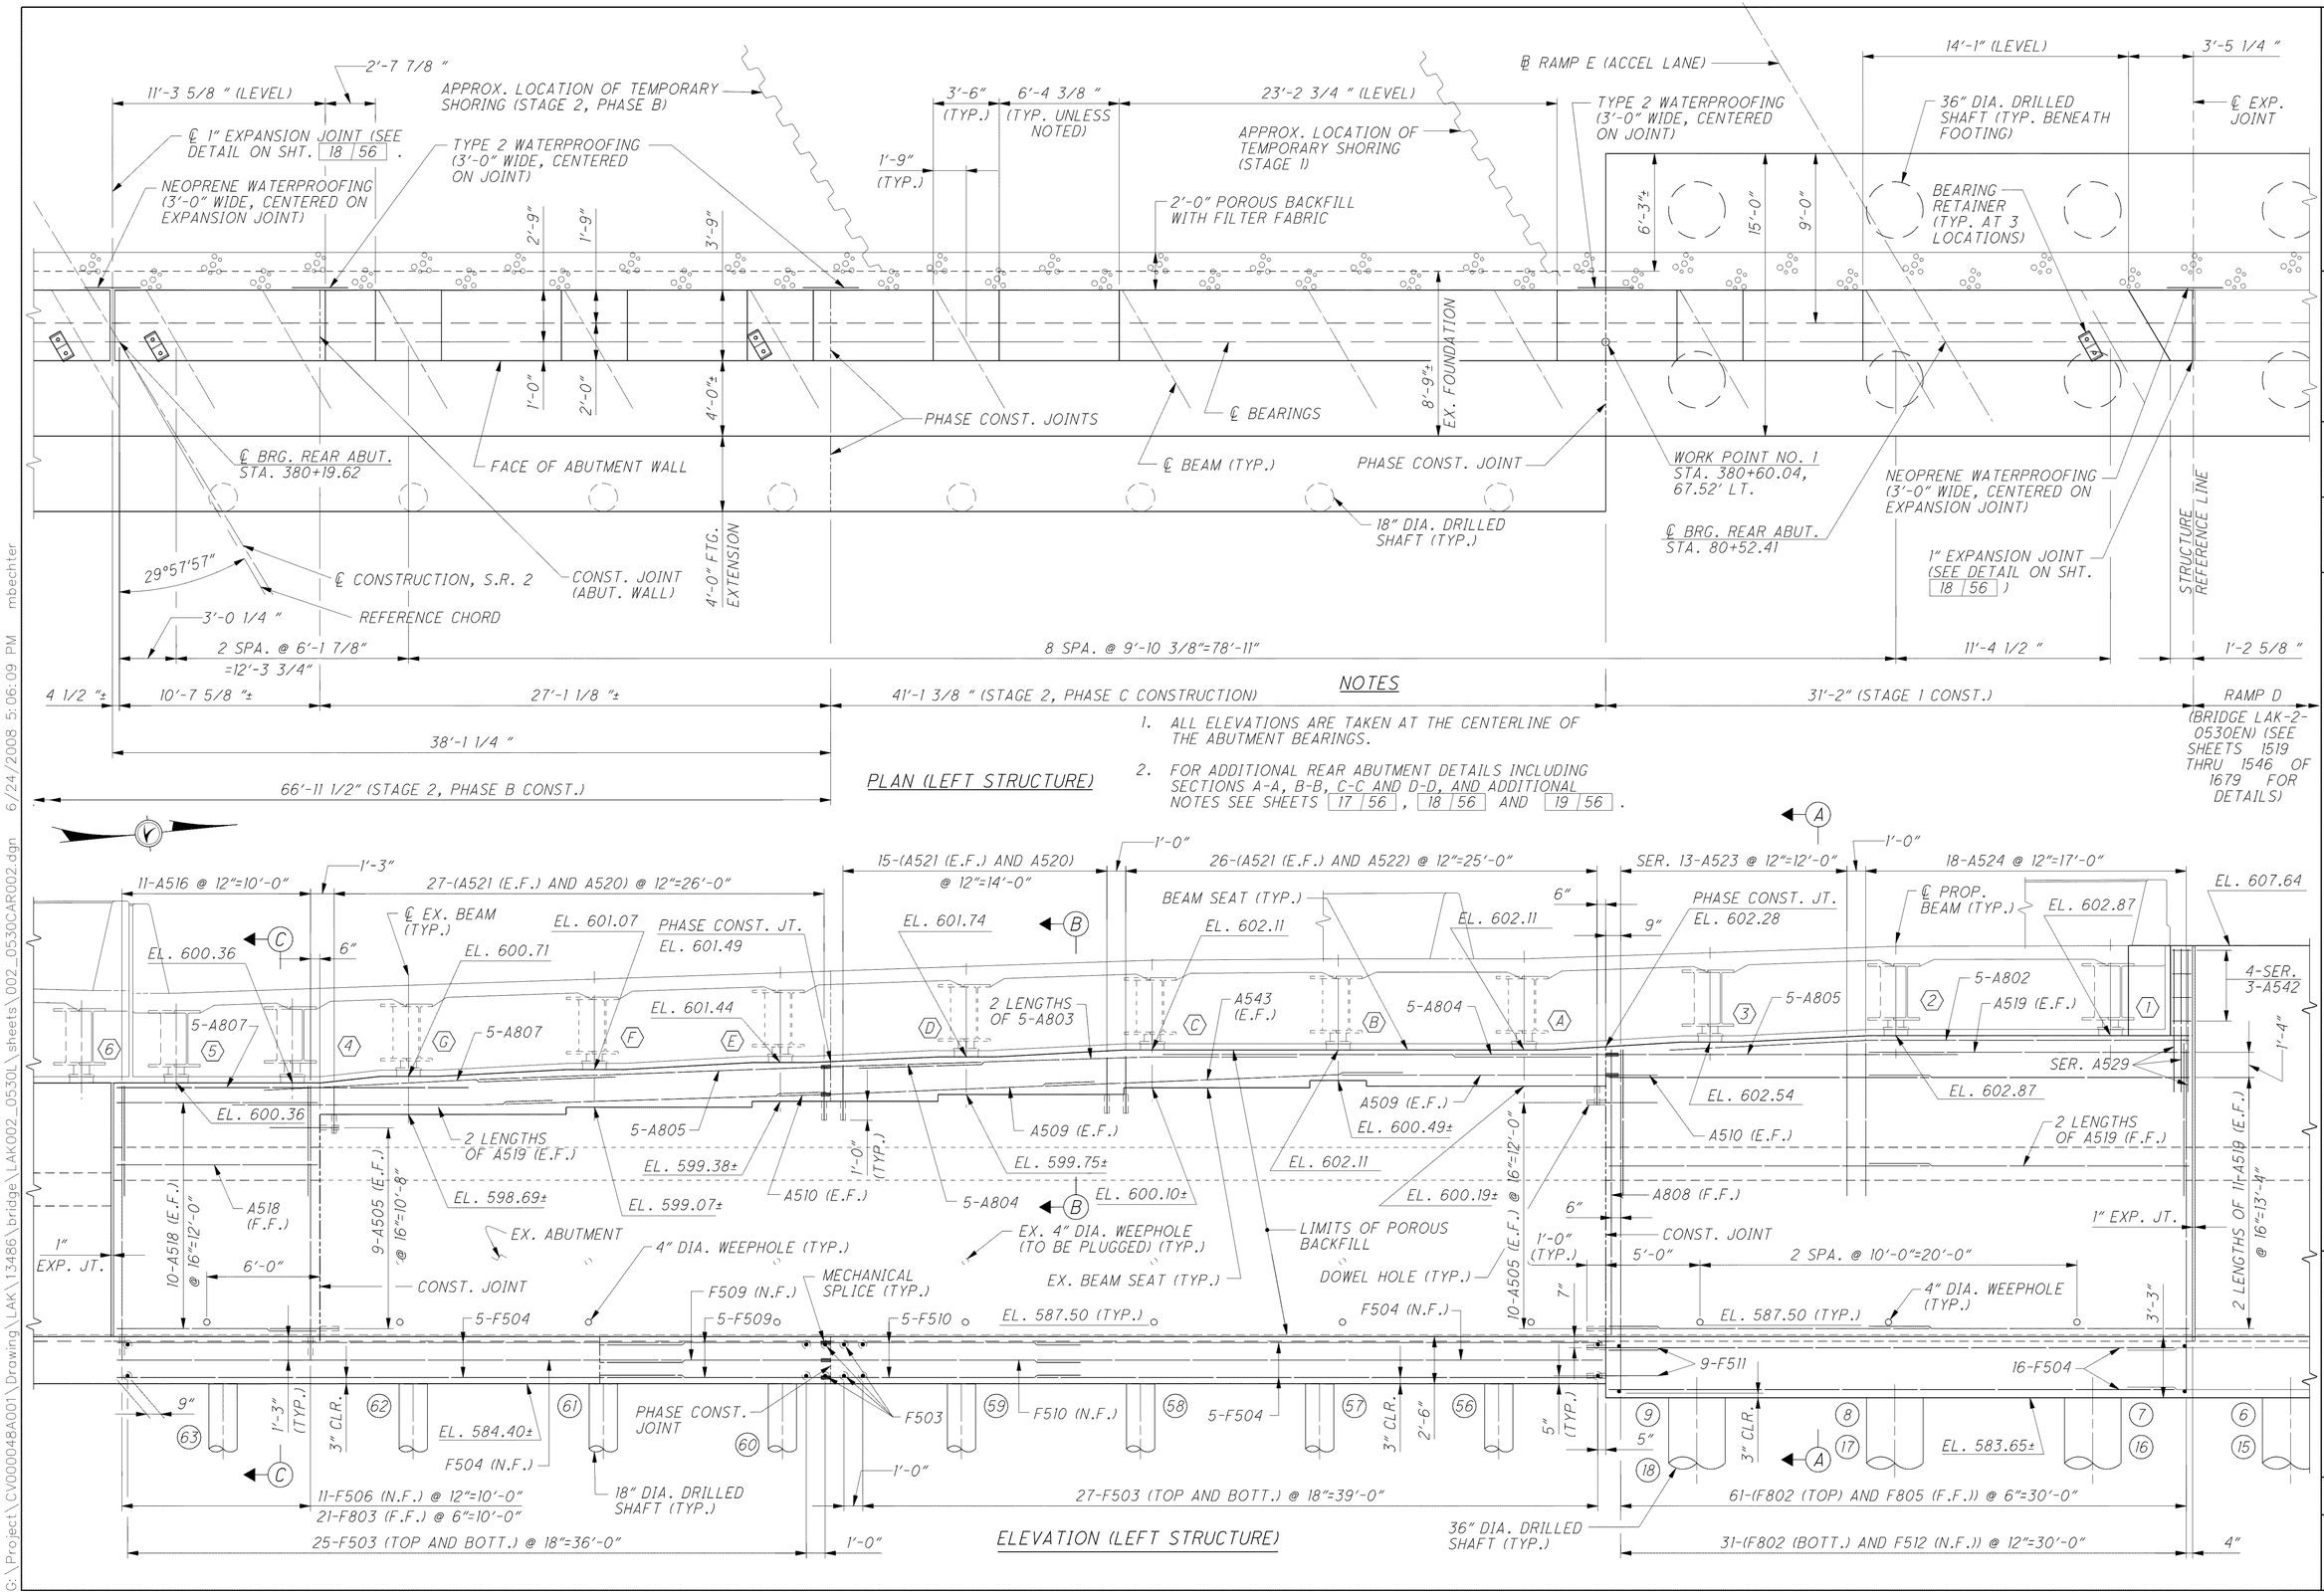

DESIGN AGENCY
ARCADIS
ARCADIS U.S., Inc.
1100 Superior Avenue, Suite 1250 Cleveland, Ohio 44114
Tel: 216-781-6171 Fax: 216-781-6243 www.arcadis-us.com

DESIGNED	DRAWN	REVIEWED	DATE
FJG	CAF	RBB	12/07
CHECKED	REVISED	STRUCTURE FILE NUMBER	
MVD		43007750 (L) 43007765 (R)	

REAR ABUTMENT PLAN AND ELEVATION

BRIDGE NO. LAK-2-0530 L&R
STATE ROUTE 2 OVER CHAGRIN RIVER

LAK-2-3.32
PID 13486

16 / 56

1478
1679

G:\Project\CV000048A001\Drawing\LAK\13486\bridge\LAK002_0530L\sheets\002_0530CAR002.dgn 6/24/2008 5:06:09 PM mbechter