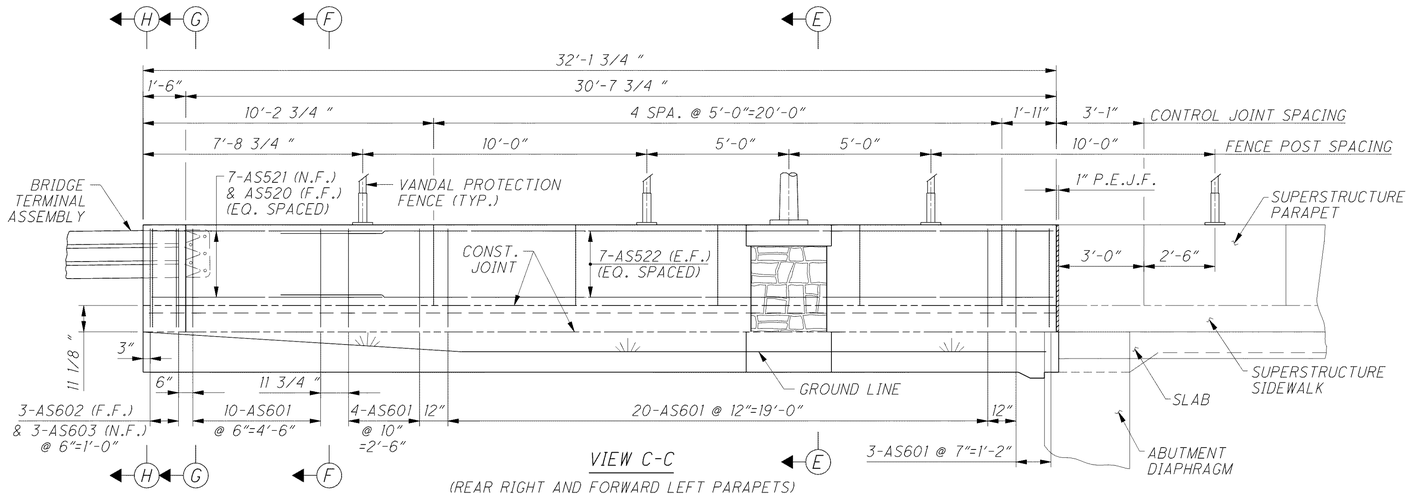

VIEW C-C

(REAR RIGHT AND FORWARD LEFT PARAPETS)

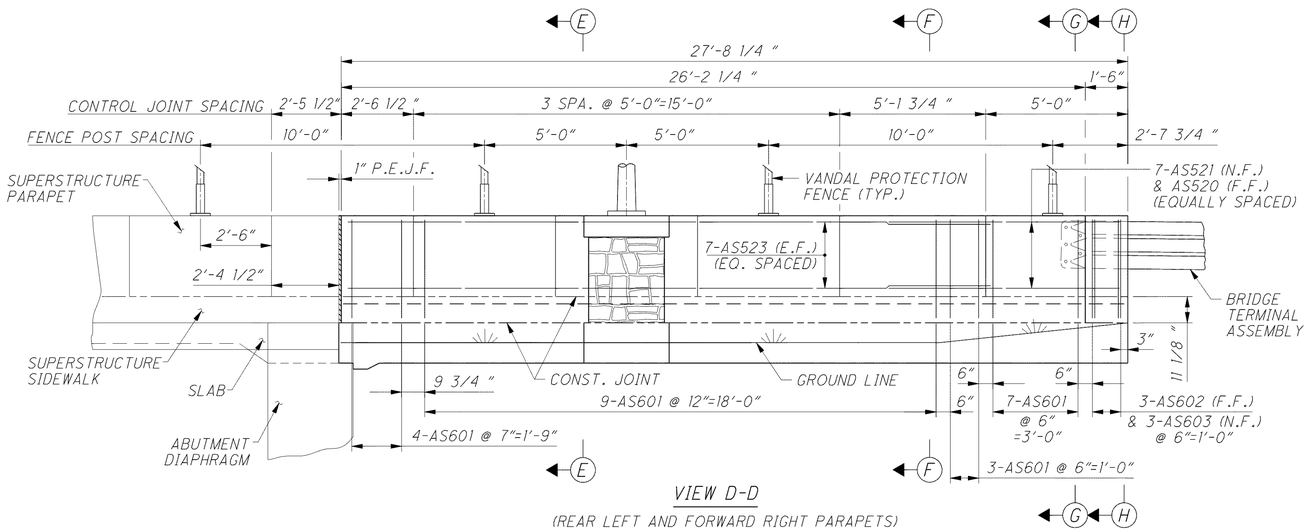

VIEW D-D

(REAR LEFT AND FORWARD RIGHT PARAPETS)

NOTES

1. FOR ADDITIONAL APPROACH SLAB DETAILS, SEE SHEETS 41|47 AND 42|47 .
2. FOR ADDITIONAL PARAPET NOTES AND DETAILS, SEE STANDARD DRAWING BR-2-98.
3. FOR ADDITIONAL VANDAL PROTECTION FENCE NOTES AND DETAILS SEE STANDARD DRAWING VPF-1-90.
4. FOR SURFACE TREATMENT DETAILS, SEE SHEET 40|47 .
5. FOR LIST OF ABBREVIATIONS, SEE SHEET 3|47 .
6. MINIMUM BAR LAPS:

   #4 BARS = 31"
   #5 BARS = 42"
   #6 BARS = 46"
   #8 BARS = 87"

LEGEND

$ INCLUDE WITH LIGHTING QUANTITIES FOR PAYMENT

$$ INCLUDE WITH TRAFFIC QUANTITIES FOR PAYMENT

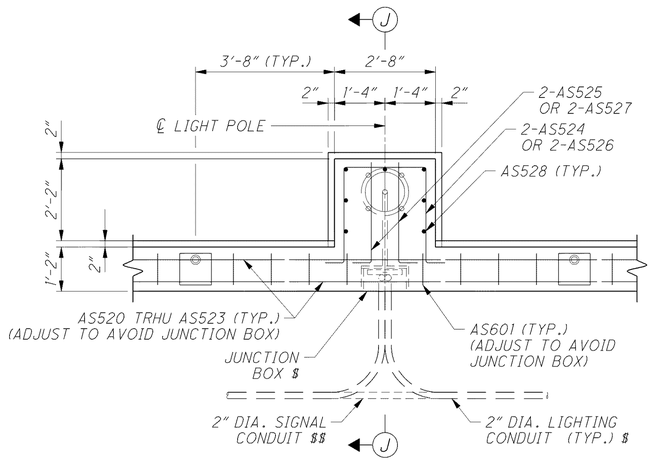

LIGHT POLE PILASTER DETAIL

SECTION J-J

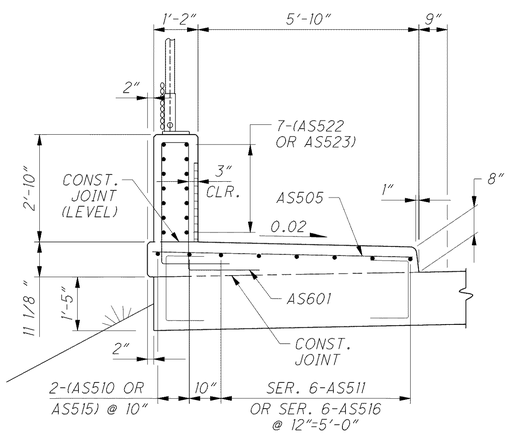

SECTION E-E

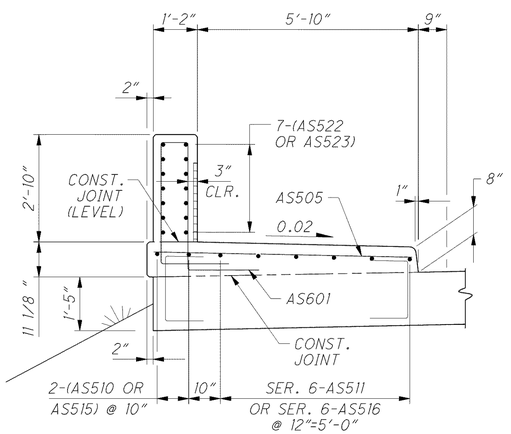

SECTION F-F

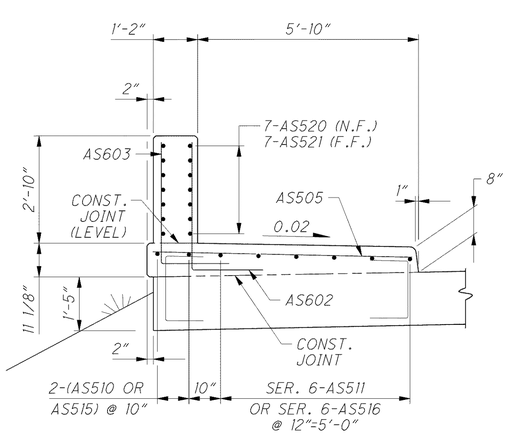

SECTION G-G

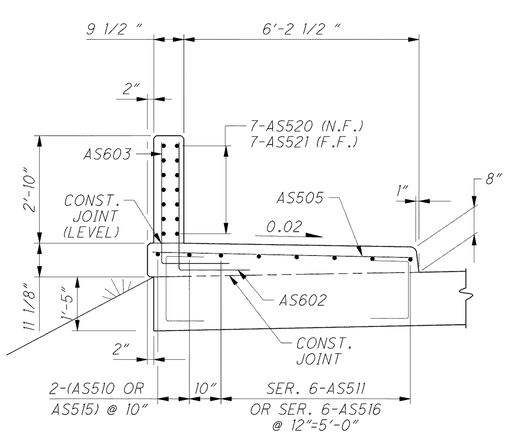

SECTION H-H

DESIGN AGENCY
ARCADIS
ARCADIS U.S., Inc.
1100 Superior Avenue, Suite 1250 Cleveland, Ohio 44114
Tel: 216-781-6177 Fax: 216-781-6243 www.arcadis-us.com

DESIGNED RBB | DRAWN MPB | REVIEWED CMD | DATE 4/07

CHECKED SKS | REVISED | STRUCTURE FILE NUMBER 4300823

APPROACH SLAB DETAILS

BRIDGE NO. LAK-2-0542

LOST NATION ROAD OVER STATE ROUTE 2

LAK-2-3.32

PID 13486

1589
1679

g:\project\cv0000480a001\drawing\lak\13486\bridge\lak002_0542c\sheets\002_0542CMD003.dgn 6/24/2008 4:58:19 PM troxberry