TYPICAL SECTIONS

FED. RD. DIVISION	STATE	PROJECT	
2	OHIO	F-U-329(15)	

2 / 297

LAKE COUNTY
LAK-2-4.42

TYPE T-71

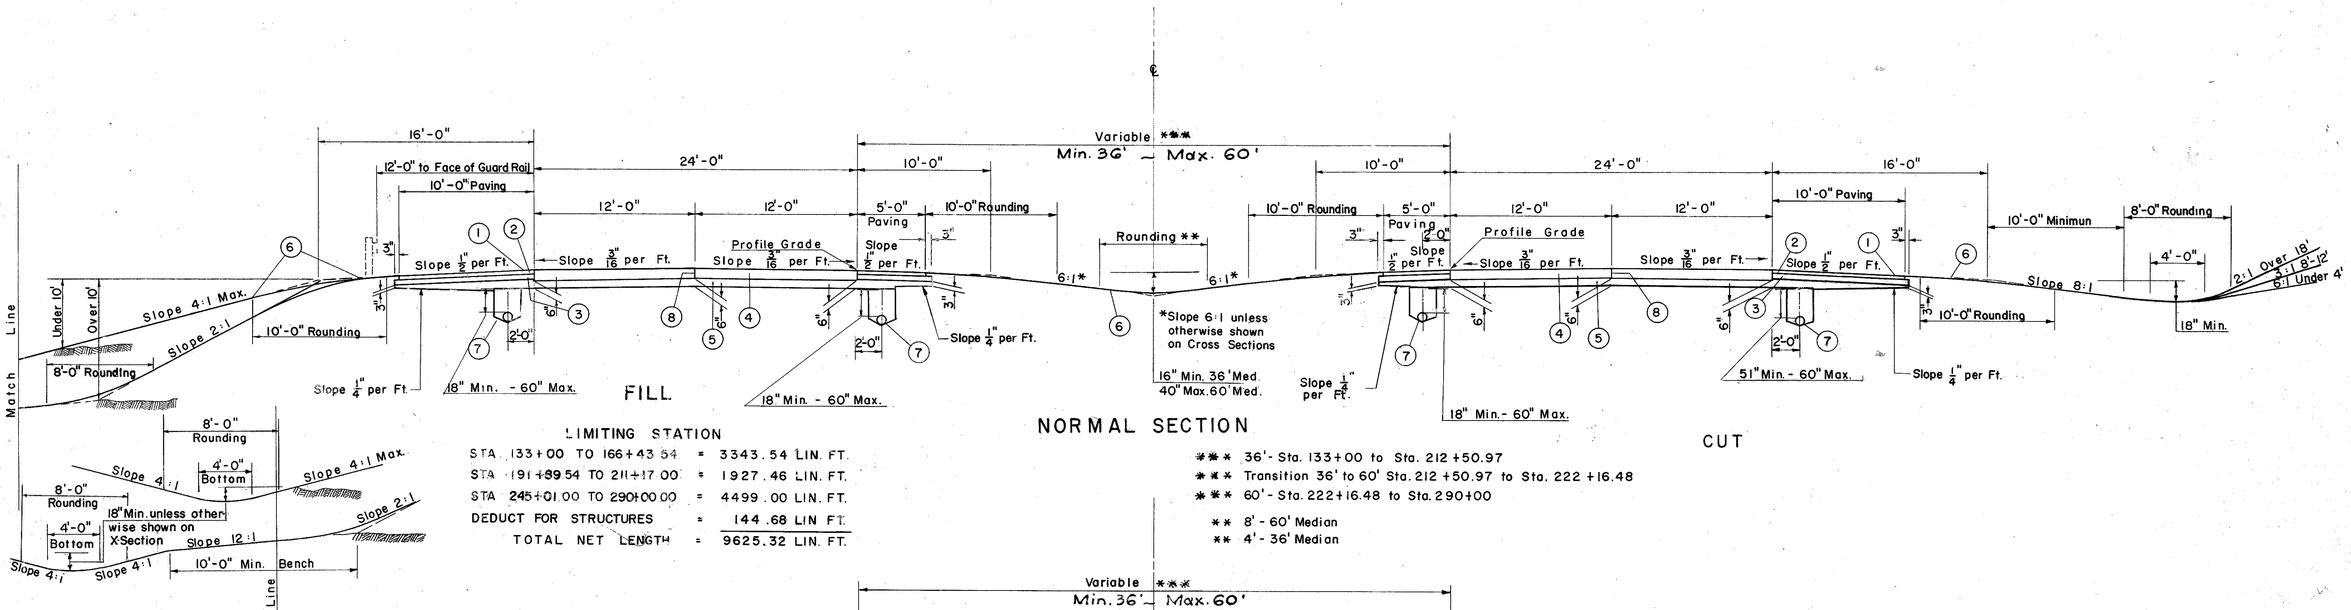

FILL — NORMAL SECTION — CUT

LIMITING STATION

STA. 133+00 TO 166+43.54	=	3343.54 LIN. FT.
STA. 191+89.54 TO 211+17.00	=	1927.46 LIN. FT.
STA. 245+01.00 TO 290+00.00	=	4499.00 LIN. FT.
DEDUCT FOR STRUCTURES	=	144.68 LIN FT.
TOTAL NET LENGTH	=	9625.32 LIN. FT.

*** 36'- Sta. 133+00 to Sta. 212+50.97
*** Transition 36' to 60' Sta. 212+50.97 to Sta. 222+16.48
*** 60'- Sta. 222+16.48 to Sta. 290+00
** 8'- 60' Median
** 4'- 36' Median

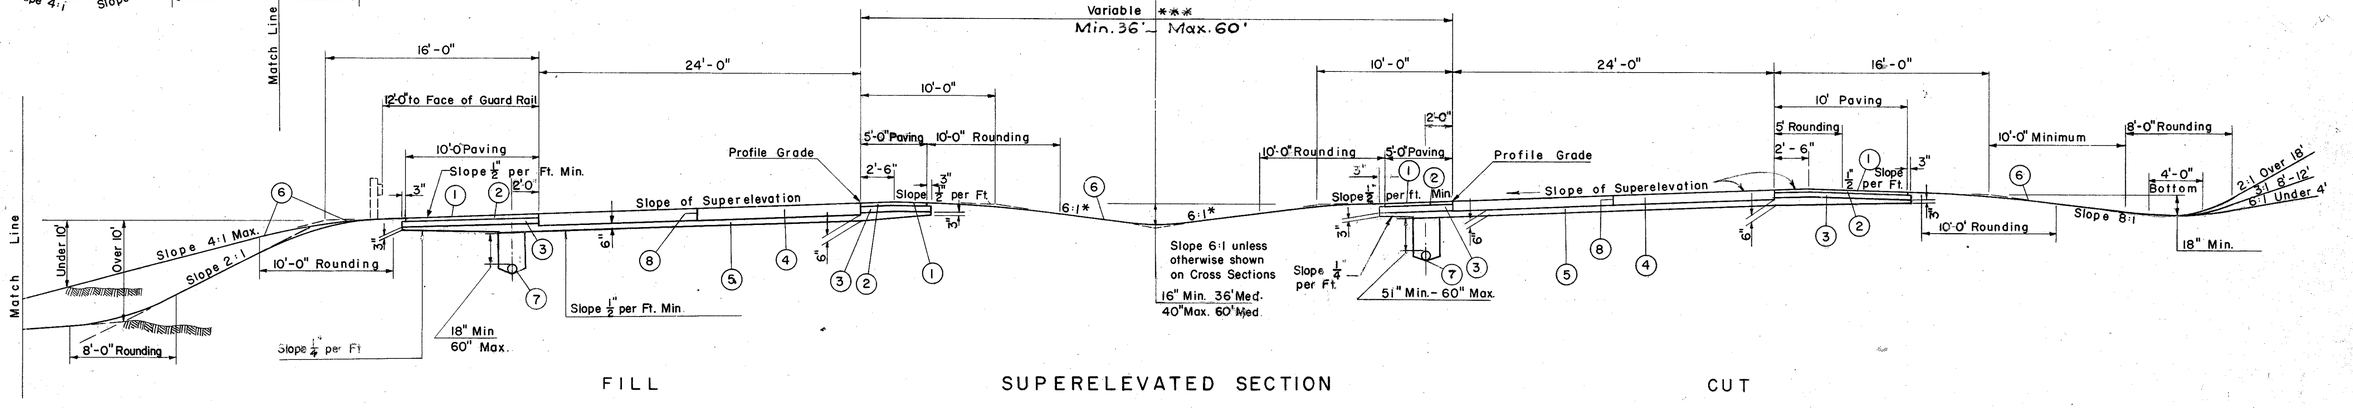

FILL — SUPERELEVATED SECTION — CUT

STA. 166+43.54 TO STA. 191+89.54	=	2546.00 LIN FT.
STA. 211+17.00 TO STA. 245+01.00	=	3384.00 LIN. FT.
DEDUCT FOR STRUCTURES	=	226.80 LIN. FT.
TOTAL NET LENGTH	=	5723.20 LIN. FT.

①	T-31	Bituminous Surface Treatment. (See Note in Proposal)
②	B-33	3" Bituminous Macadam Base Course.
③	I-18	5" Stabilized Crushed Aggregate Shoulders and Approaches.
④	T-71	10" Reinforced Portland Cement Concrete Pavement.
⑤	I-22	Variable Depth Subbase. Grading A or B as per plan note.
⑥	L-9	Seeding and Protecting
⑦	I-4	6" Pipe Underdrain.
⑧		Standard Longitudinal Joint.