MICROFILMED
SEP 23 1986

JOB NO. / MISSION	STATE	PROJECT	
2	OHIO	F-329 (15)	

34
297

LAKE COUNTY
LAK-2-4.42

STRUCTURE LAK-2-0709
FOR DETAILS OF STRUCTURE
SEE SHEET NO. 223

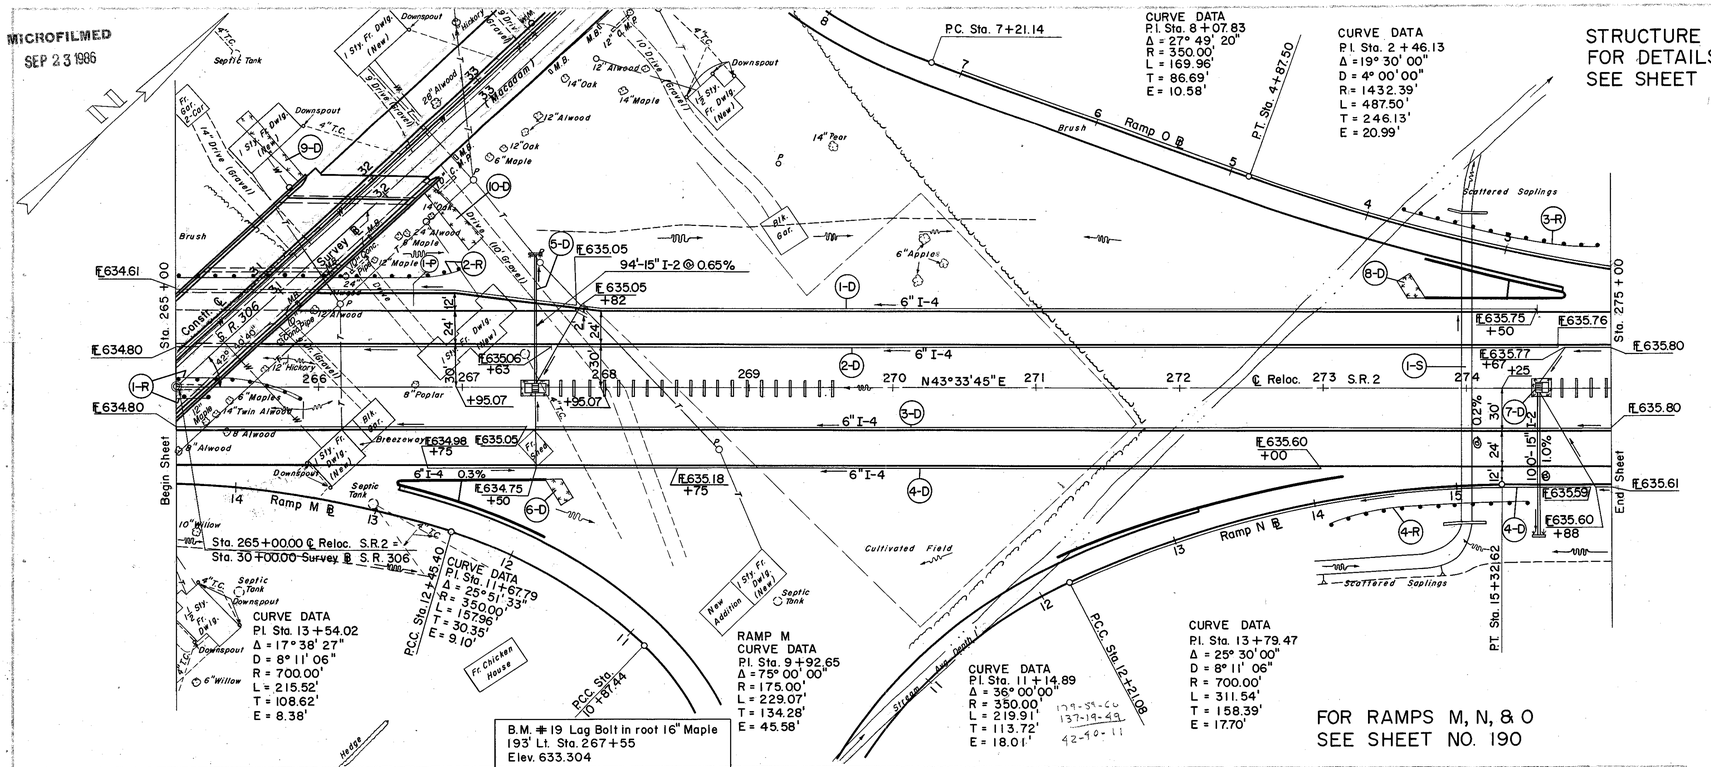

FOR RAMPS M, N, & O
SEE SHEET NO. 190

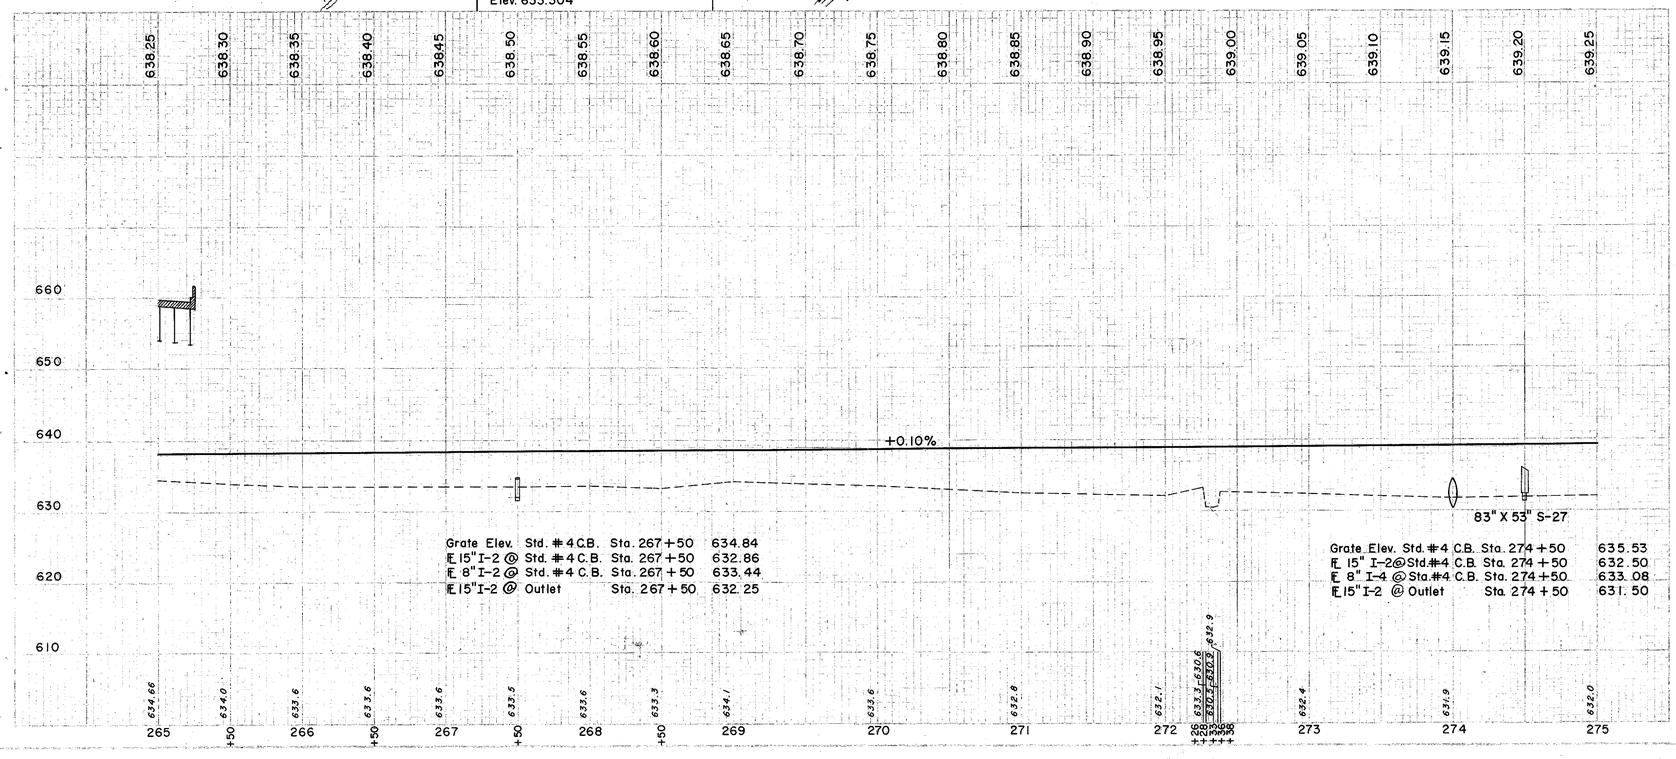

(D) DRAINAGE

REF. NO.	STATION FROM	STATION TO	SIDE	I-2 CL "A" STORM SEWER UNDER PAVT. SEC. M-6.3(b) OR M-6.8(b) 8" 15" L.F.	I-2 8" OUTLET PIPE SEC. M-6.4(c) L.F.	I-4 6" PIPE UNDER DRAIN SEC. (SHALLOW) M-6.4(a) L.F.	I-4 8" OUTLET PIPE SEC. M-6.4(b) L.F.	I-5 6"x6"x8" 60° WYE SEC. M-6.5(b) OR M-6.8(b) EACH	I-5 6" 90° TEE EACH	I-5 6" 90° BEND EACH	I-5 6" 60° BEND EACH
1-D	265+00	274+50	LT.	56	10	948				1	1
2-D	265+00	275+00	LT.			1010	10			1	1
3-D	265+00	275+00	RT.			992					
4-D	266+75	275+00	RT.	103	20	702			1		
5-D	267+50	269+55	28 LT.	94							
6-D	267+70		RT.								
7-D	274+50		28 LT.	100							
8-D	273+60		LT.								
9-D	265+42	265+85	LT.								
10-D	266+70	267+15	LT.								

(R) ROADWAY

REF. NO.	STATION FROM	STATION TO	SIDE ℄	I-15 GUARD RAIL, STEEL BEAM, TYPE (DEEP) NO. 2-A L.F.	I-15 BARRIER RAIL, STEEL BEAM, TYPE (DEEP) IN 02A (DEEP IN 02A) L.F.
1-R	265+00	265+87.5		75	25
2-R	265+02	266+99	LT.	200.0	
3-R	2+35 Ramp O	3+80 Ramp O	RT.	137.5	
4-R	173+00	174+40	RT.	137.5	
		TOTALS		550	25

(P) PAVEMENT

REF. NO.	SIDE	STATION FROM	STATION TO	T-71 10" CONC. S.Y.	T-22 6" SUB-BASE C.Y.	E-1 COMP. SUB-GRADE S.Y.
1-P	LT.	264+73.98	267+95.07	361	60	361

(S) STRUCTURES

REF. NO.	SIDE OR ℄	STATION FROM	STATION TO	E-2 EXC. FOR STRUCT. C.Y.	E-3 CHANNEL EXC. C.Y.	S-1 CONC. FOR STRUCT. CL. "C" C.Y.	S-4 REINF. STEEL LBS.	L-10 SODDING S.Y.	S-27 83"X53" PIPE FOR PIPE ARCH M-206(b) L.F.
1-S	℄	274+00		160	180	43.8	1801	11	216

REF. NO.	I-10 SODDING FOR SPECIAL BERM & SLOPE PROTECT. S.Y.
1-S	57
6-S	67

EXCAVATION	429 C.Y.
EMBANKMENT	31,545 C.Y.
EMBANKMENT *20 %	37,154 C.Y.

STA. 265+00 TO STA. 275+00