FED. RD. DIVISION	STATE	PROJECT	
2	OHIO	F-U-329 (15)	

297

17/18

Lake County T. 10 N. — Mentor Township R. 9 W.

LAK-2-4.42
R/W PLAN
LIMITED ACCESS

Ⓡ ROADWAY

REF. NO.	STATION FROM	STATION TO	SIDE	E-2 EXC. FOR STRUCT. C.Y.	I-10 DUMP ROCK FOR CH. PROT. C.Y.	S.S-18 FENCE TYPE "D" L.F
1-R	275+00	290+00	Lt. & Rt.			3002

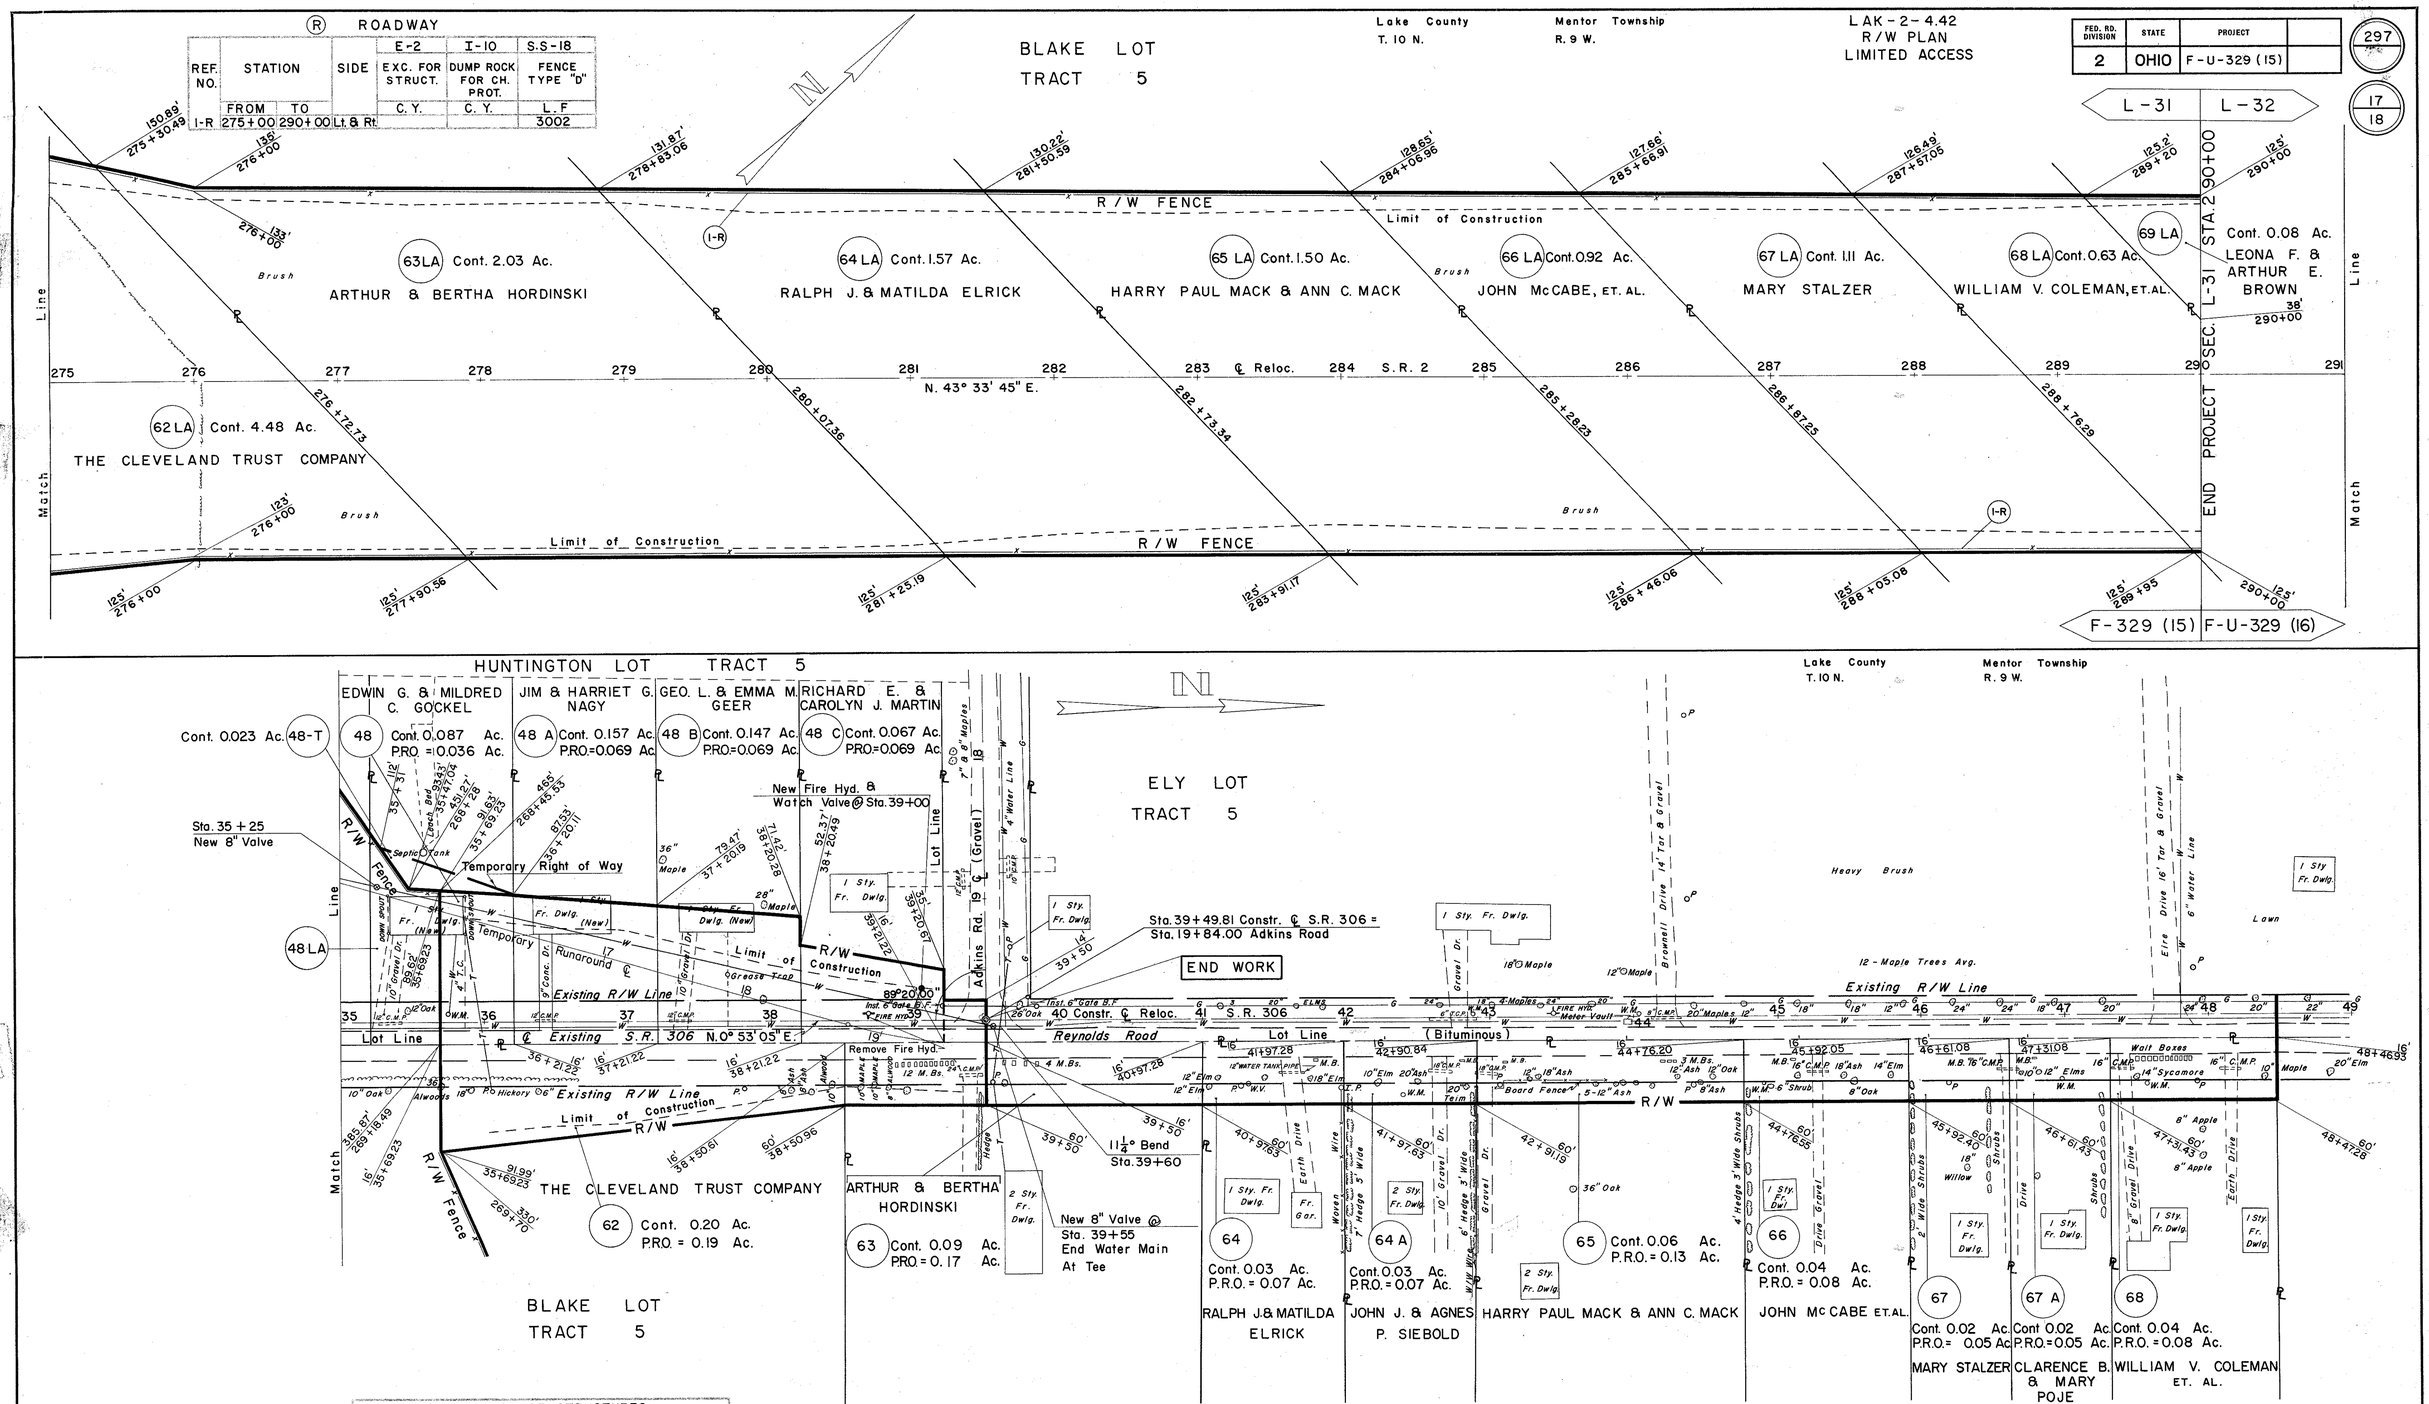

S-24 REMOVAL OF STRUCTURES		
PARCEL 48	1	1 STY FRAME DWELLING
PARCEL 48A	1	1 STY FRAME DWELLING
PARCEL 48B	1	1 STY FRAME DWELLING

DATE	REVISED
10-16-58	
10-28-58	
3-12-59	EXTENDING R/W FOR PROPERTIES ALREADY PURCHASED CHANGE PROPERTY OWNERS, 48A, 48B, 48C, & 67A
3-17-59	REVISED AREA - PARCEL 63
4-1-59	REVISED AREA 48A - 48B & CALLS
4-24-59	FINAL

S.R. 306 STA. 35+00 to STA. 39+50 R/W PLAN S.R. 2 STA. 275+00 to STA. 291+00