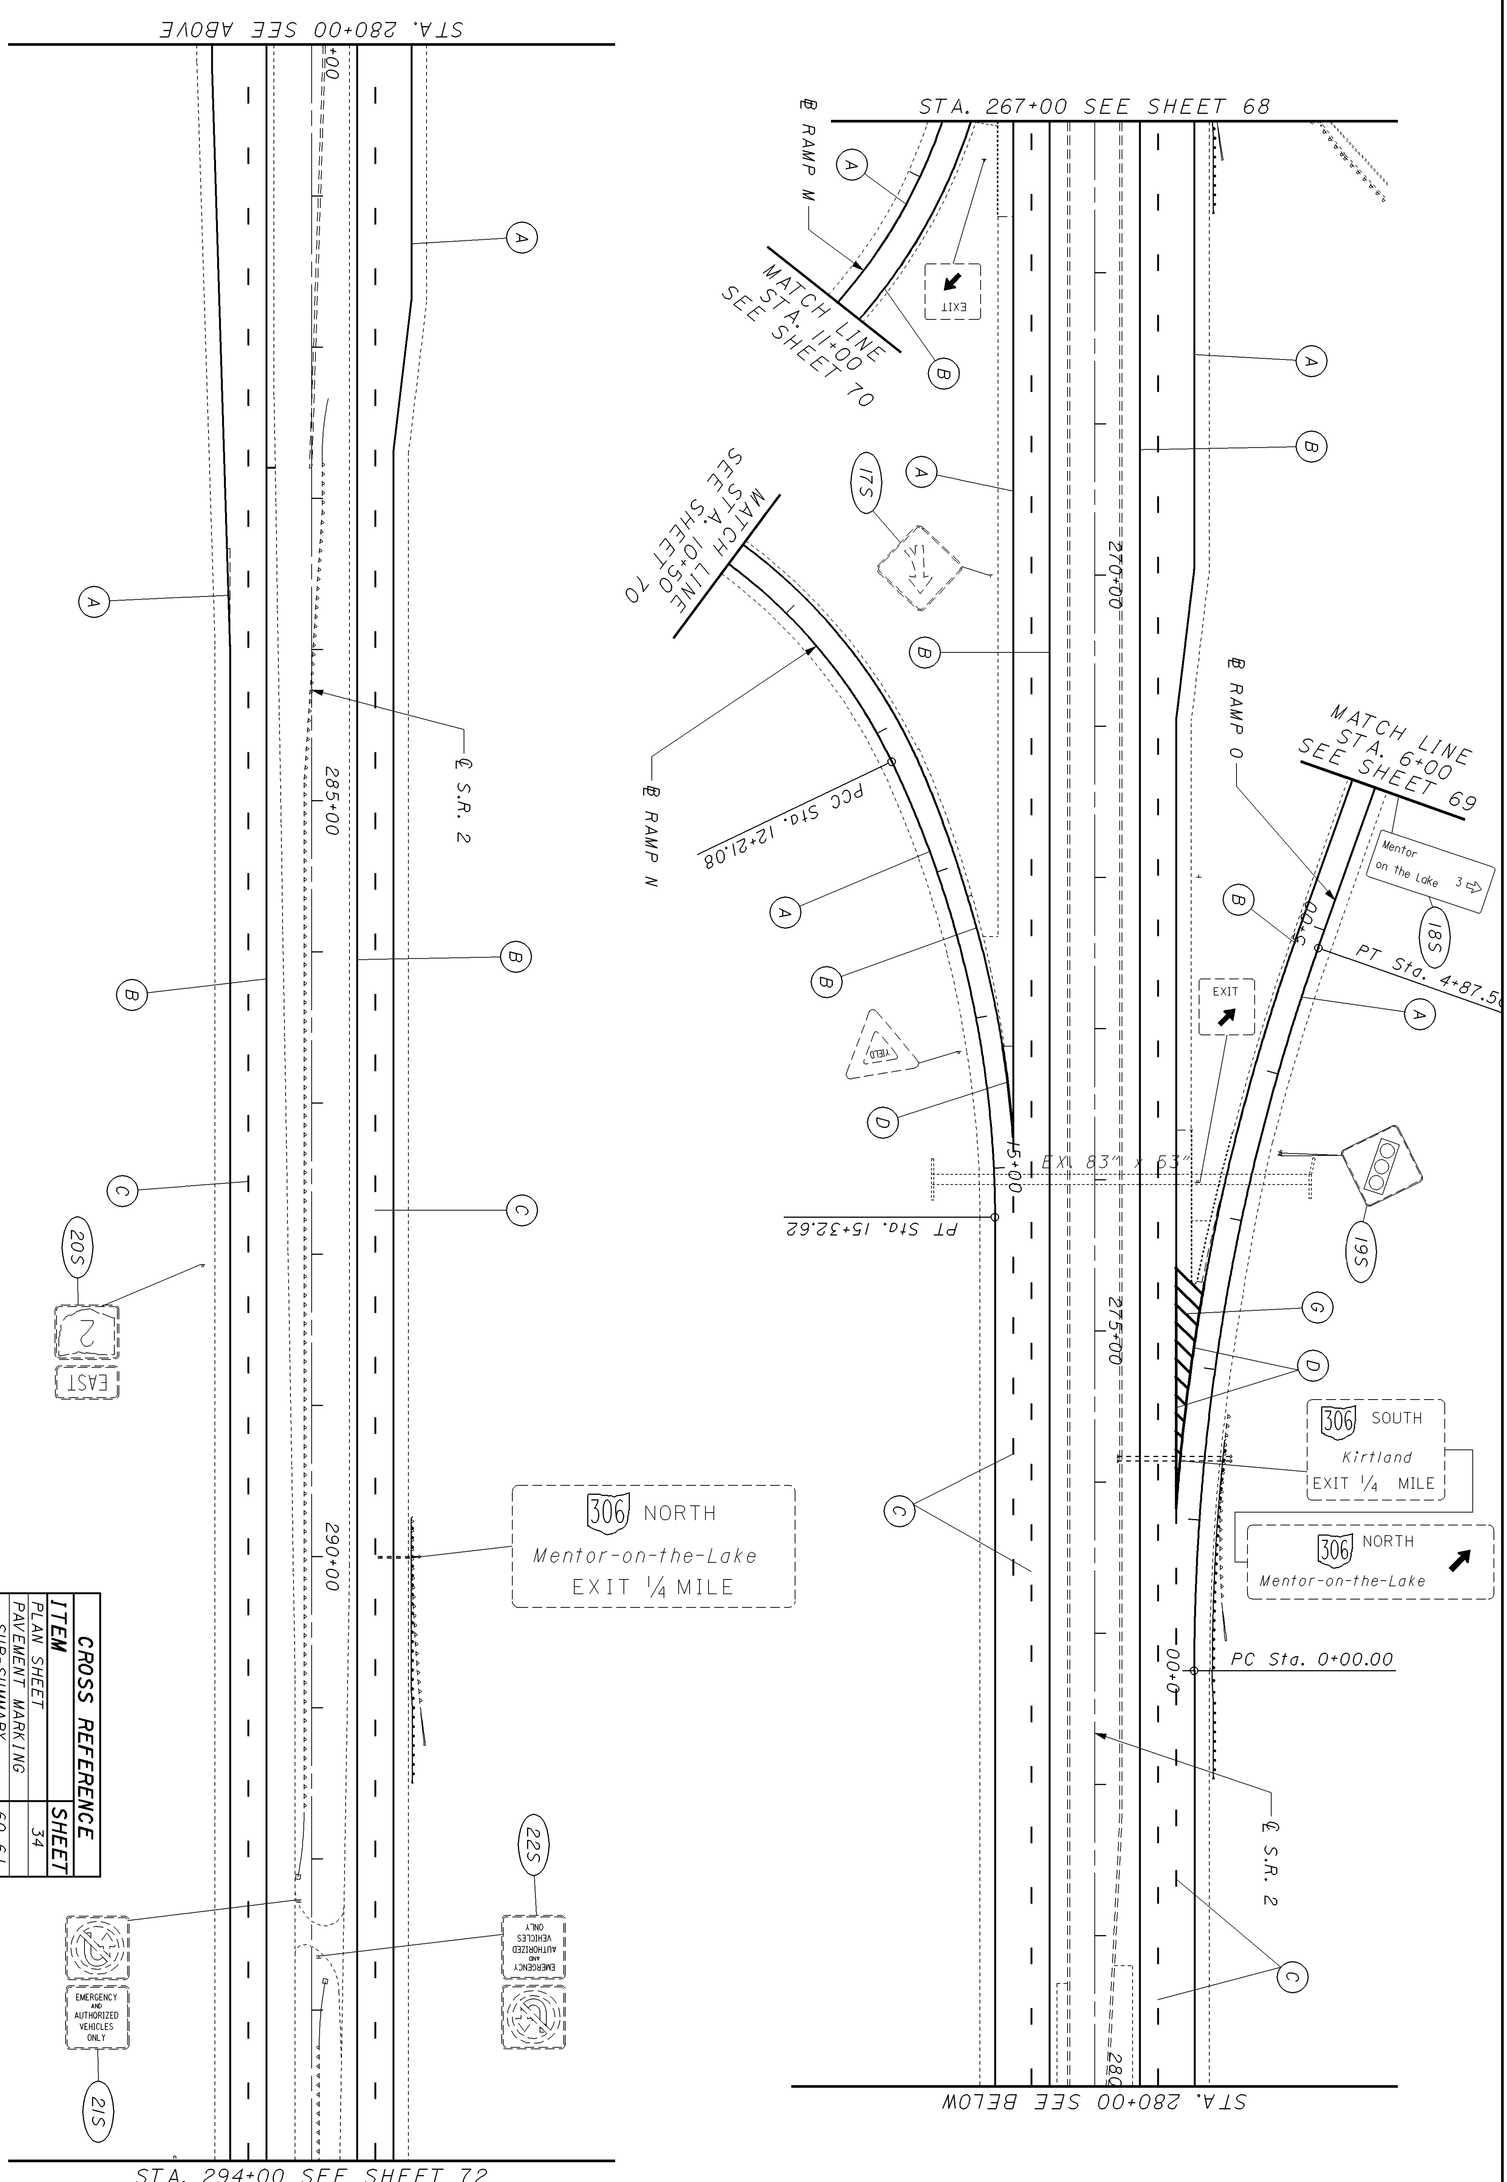

CROSS REFERENCE	
ITEM	SHEET
PLAN SHEET	34
PAVEMENT MARKING	
SUB-SUMMARY	60,61
SIGN	
SUB-SUMMARY	65
LEGEND	67

71/85	LAK-2-6.12	TRAFFIC CONTROL PLAN SHEET - S.R. 2 STA. 267+00 TO STA. 294+00	CALCULATED GJN CHECKED LDH 0 50 100 HORIZONTAL SCALE IN FEET