PROJECT NO.	STATE	PROJECT	
5	OHIO		

LAKE COUNTY
LAK-2-6.14

COMPUTED BY: H.T. 6-80
CHECKED BY: R.J. 7-80

END AREA CUT	END AREA FILL	VOLUME CUT	VOLUME FILL	SEEDING END WIDTH	SEEDING SQ. YDS.
				0	
					0
				0	
					67
				24	
					67
				0	
				0	
					108
				39	
					108
				0	

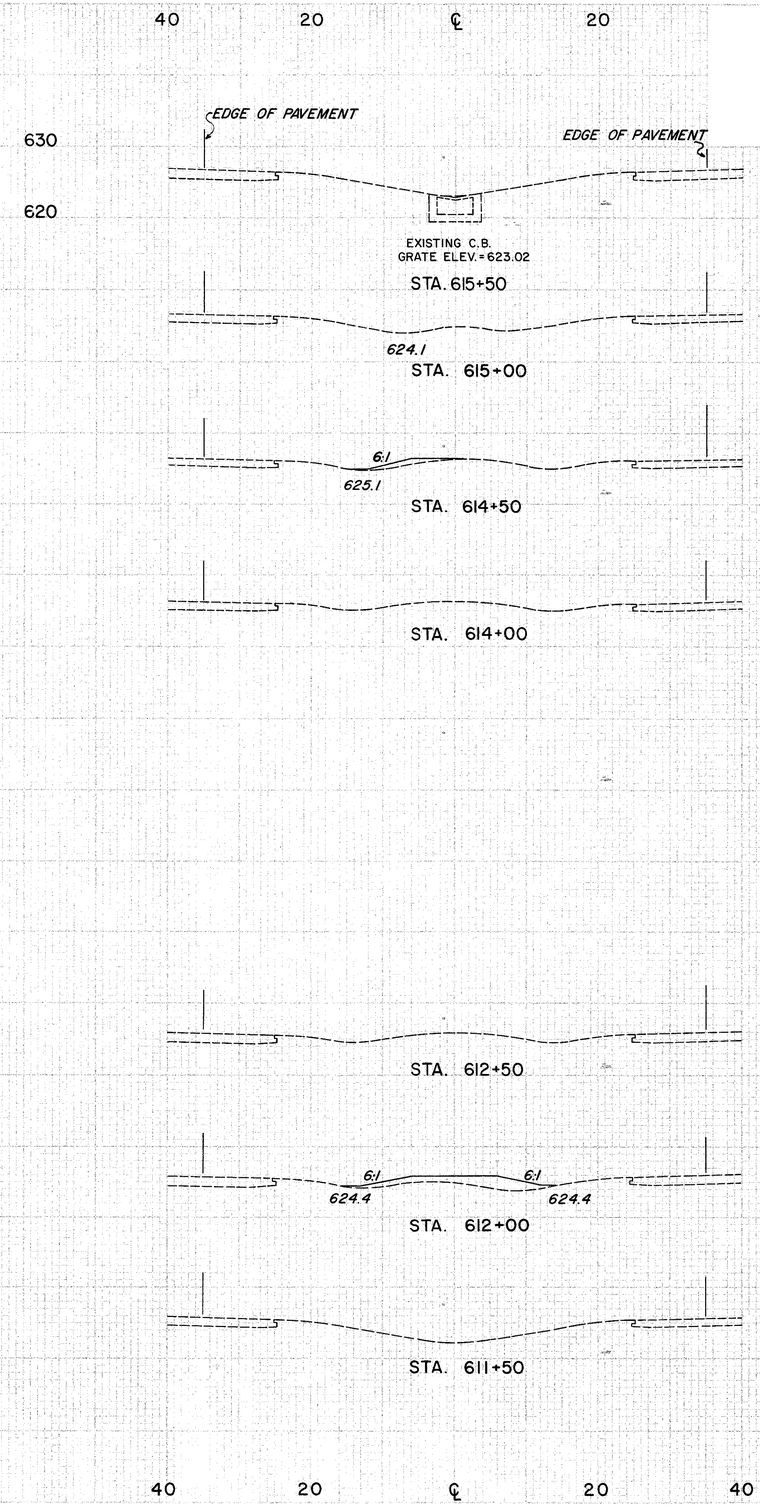

END AREA CUT	END AREA FILL	VOLUME CUT	VOLUME FILL
0	0		
		0	0
0	0		
		0	5
0	5		
		0	5
0	0		
0	0		
		0	27
0	29		
		0	27
0	0		

STA. 611+50 TO STA. 612+50 AND STA. 614+00 TO STA. 615+50 MEDIAN