FED. RD. DIVISION	STATE	PROJECT	
2	OHIO		

120
153

LAKE COUNTY
LAK-2-6.14

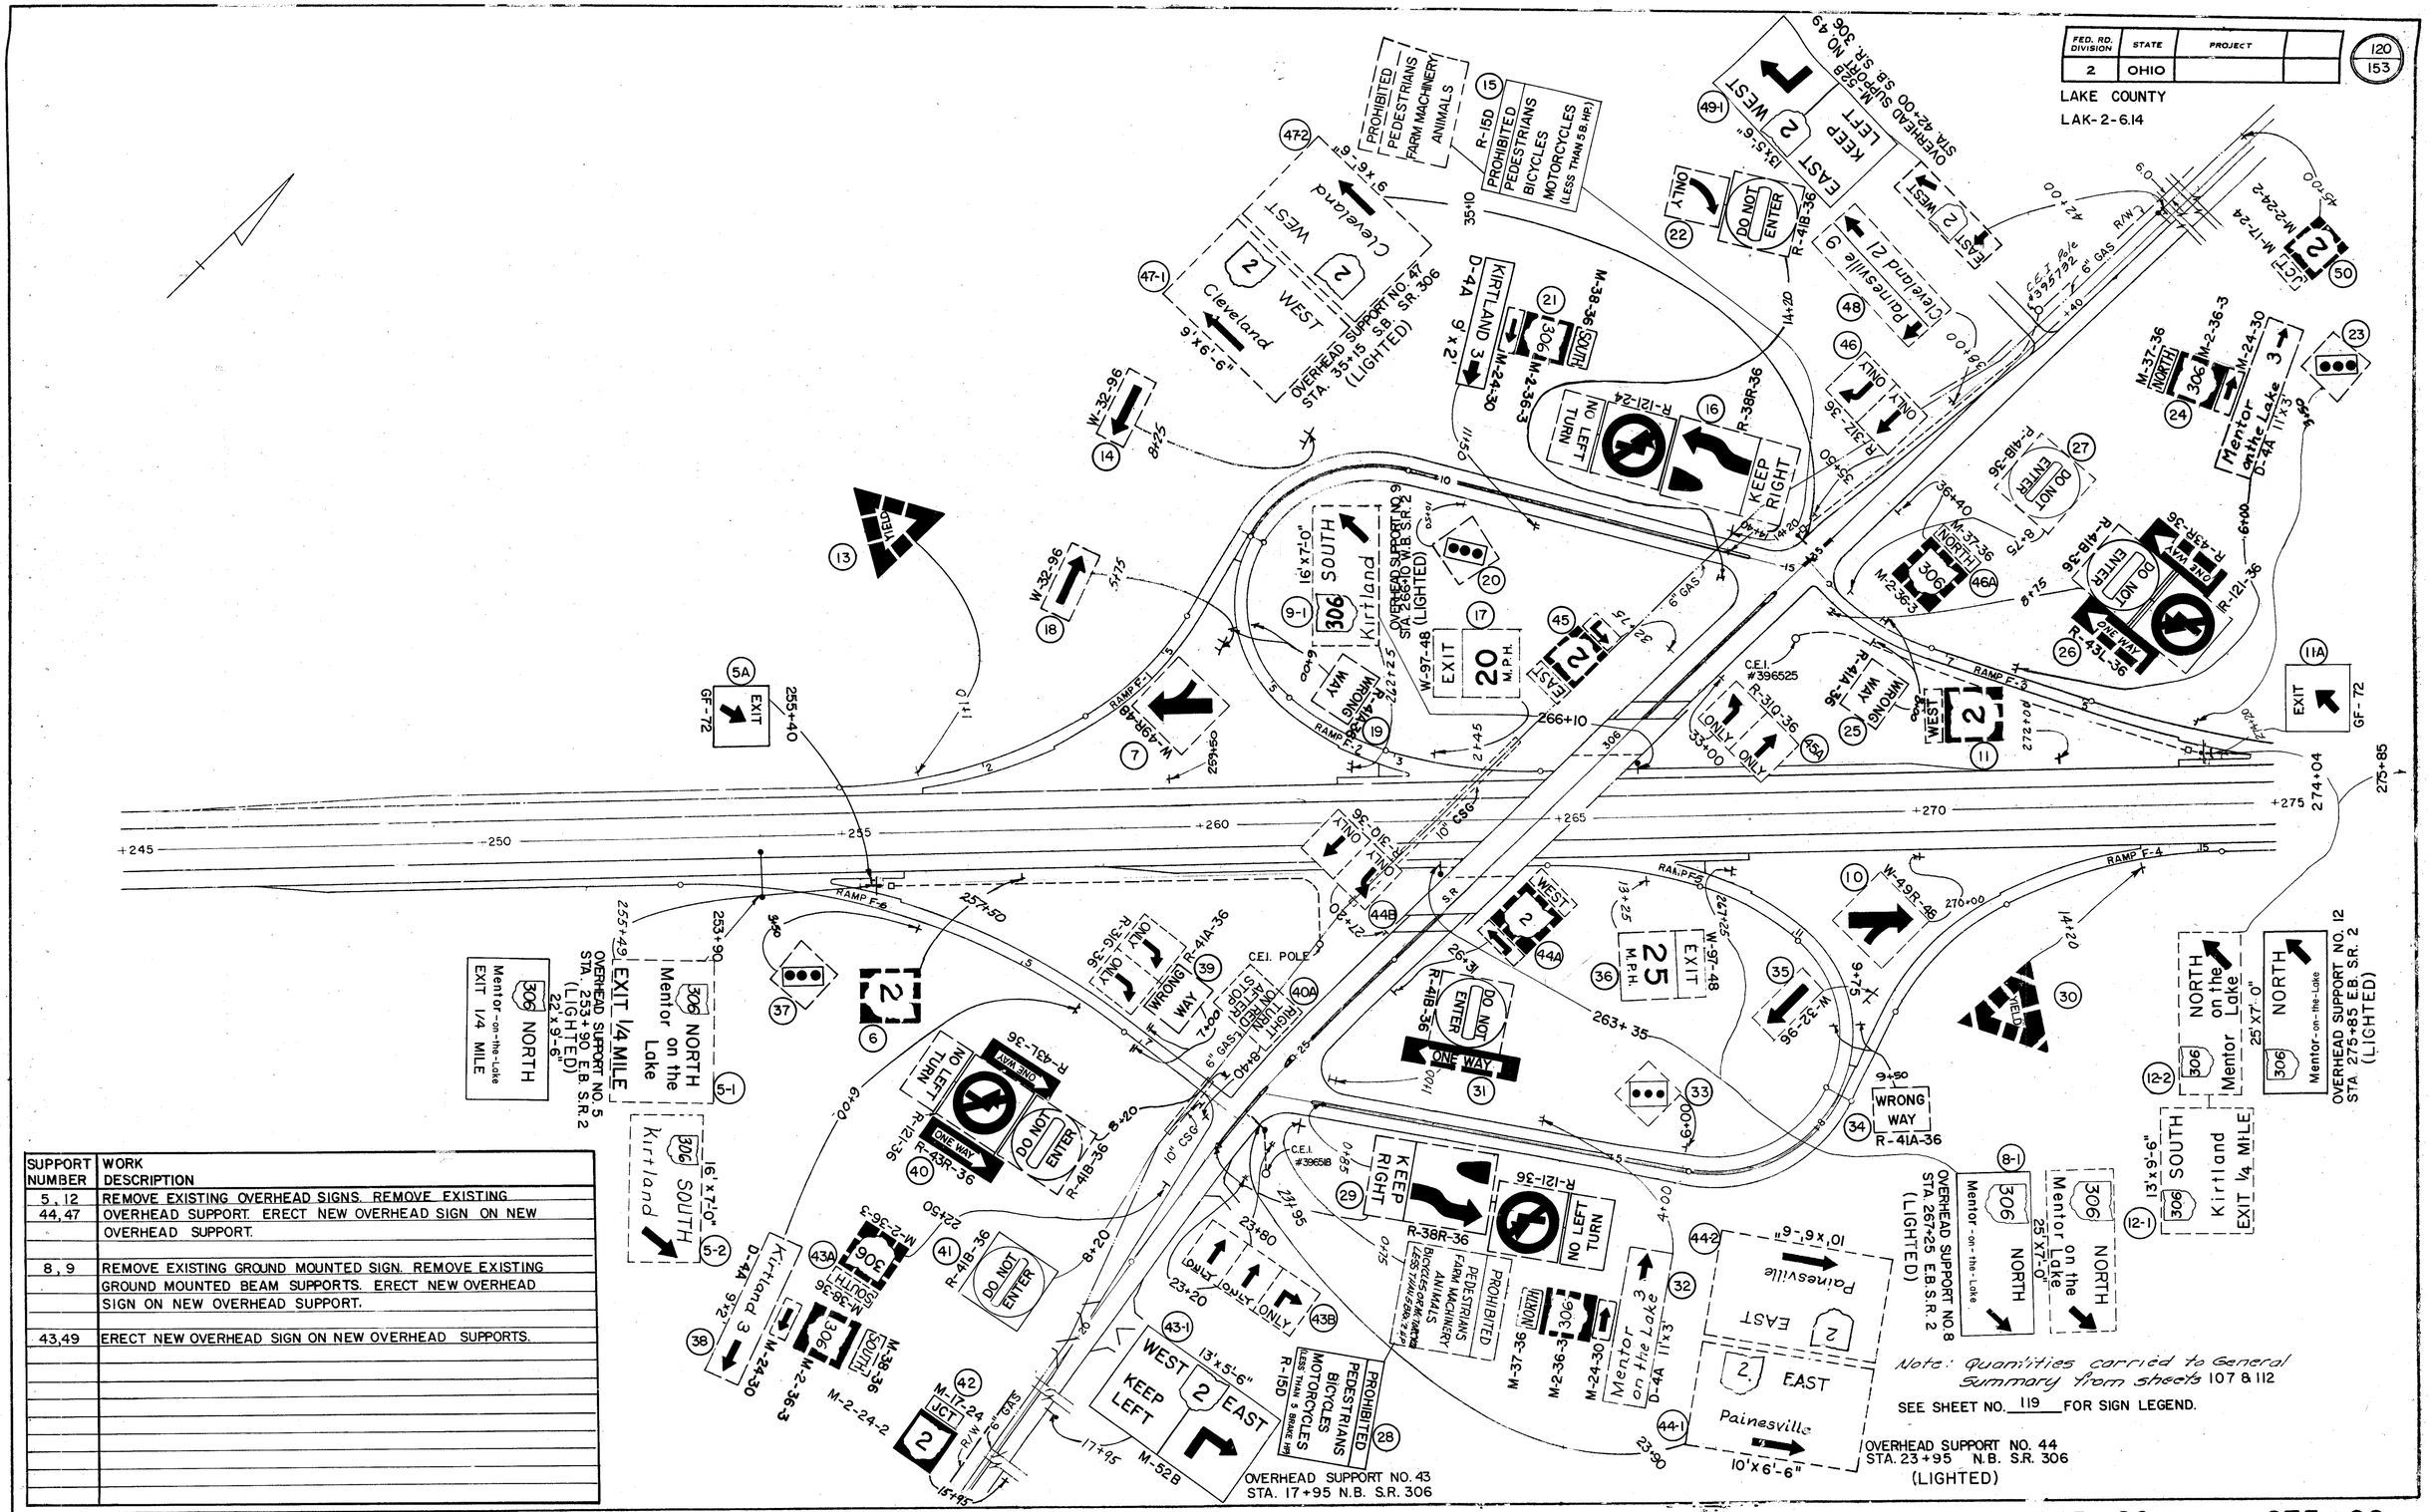

SUPPORT NUMBER	WORK DESCRIPTION
5, 12	REMOVE EXISTING OVERHEAD SIGNS. REMOVE EXISTING
44, 47	OVERHEAD SUPPORT. ERECT NEW OVERHEAD SIGN ON NEW
	OVERHEAD SUPPORT.
8, 9	REMOVE EXISTING GROUND MOUNTED SIGN. REMOVE EXISTING
	GROUND MOUNTED BEAM SUPPORTS. ERECT NEW OVERHEAD
	SIGN ON NEW OVERHEAD SUPPORT.
43, 49	ERECT NEW OVERHEAD SIGN ON NEW OVERHEAD SUPPORTS.