| FED. RD. DIVISION | STATE | PROJECT | |
|---|---|---|---|
| 2 | OHIO | | |

121
153

LAKE COUNTY
LAK-2-6.14

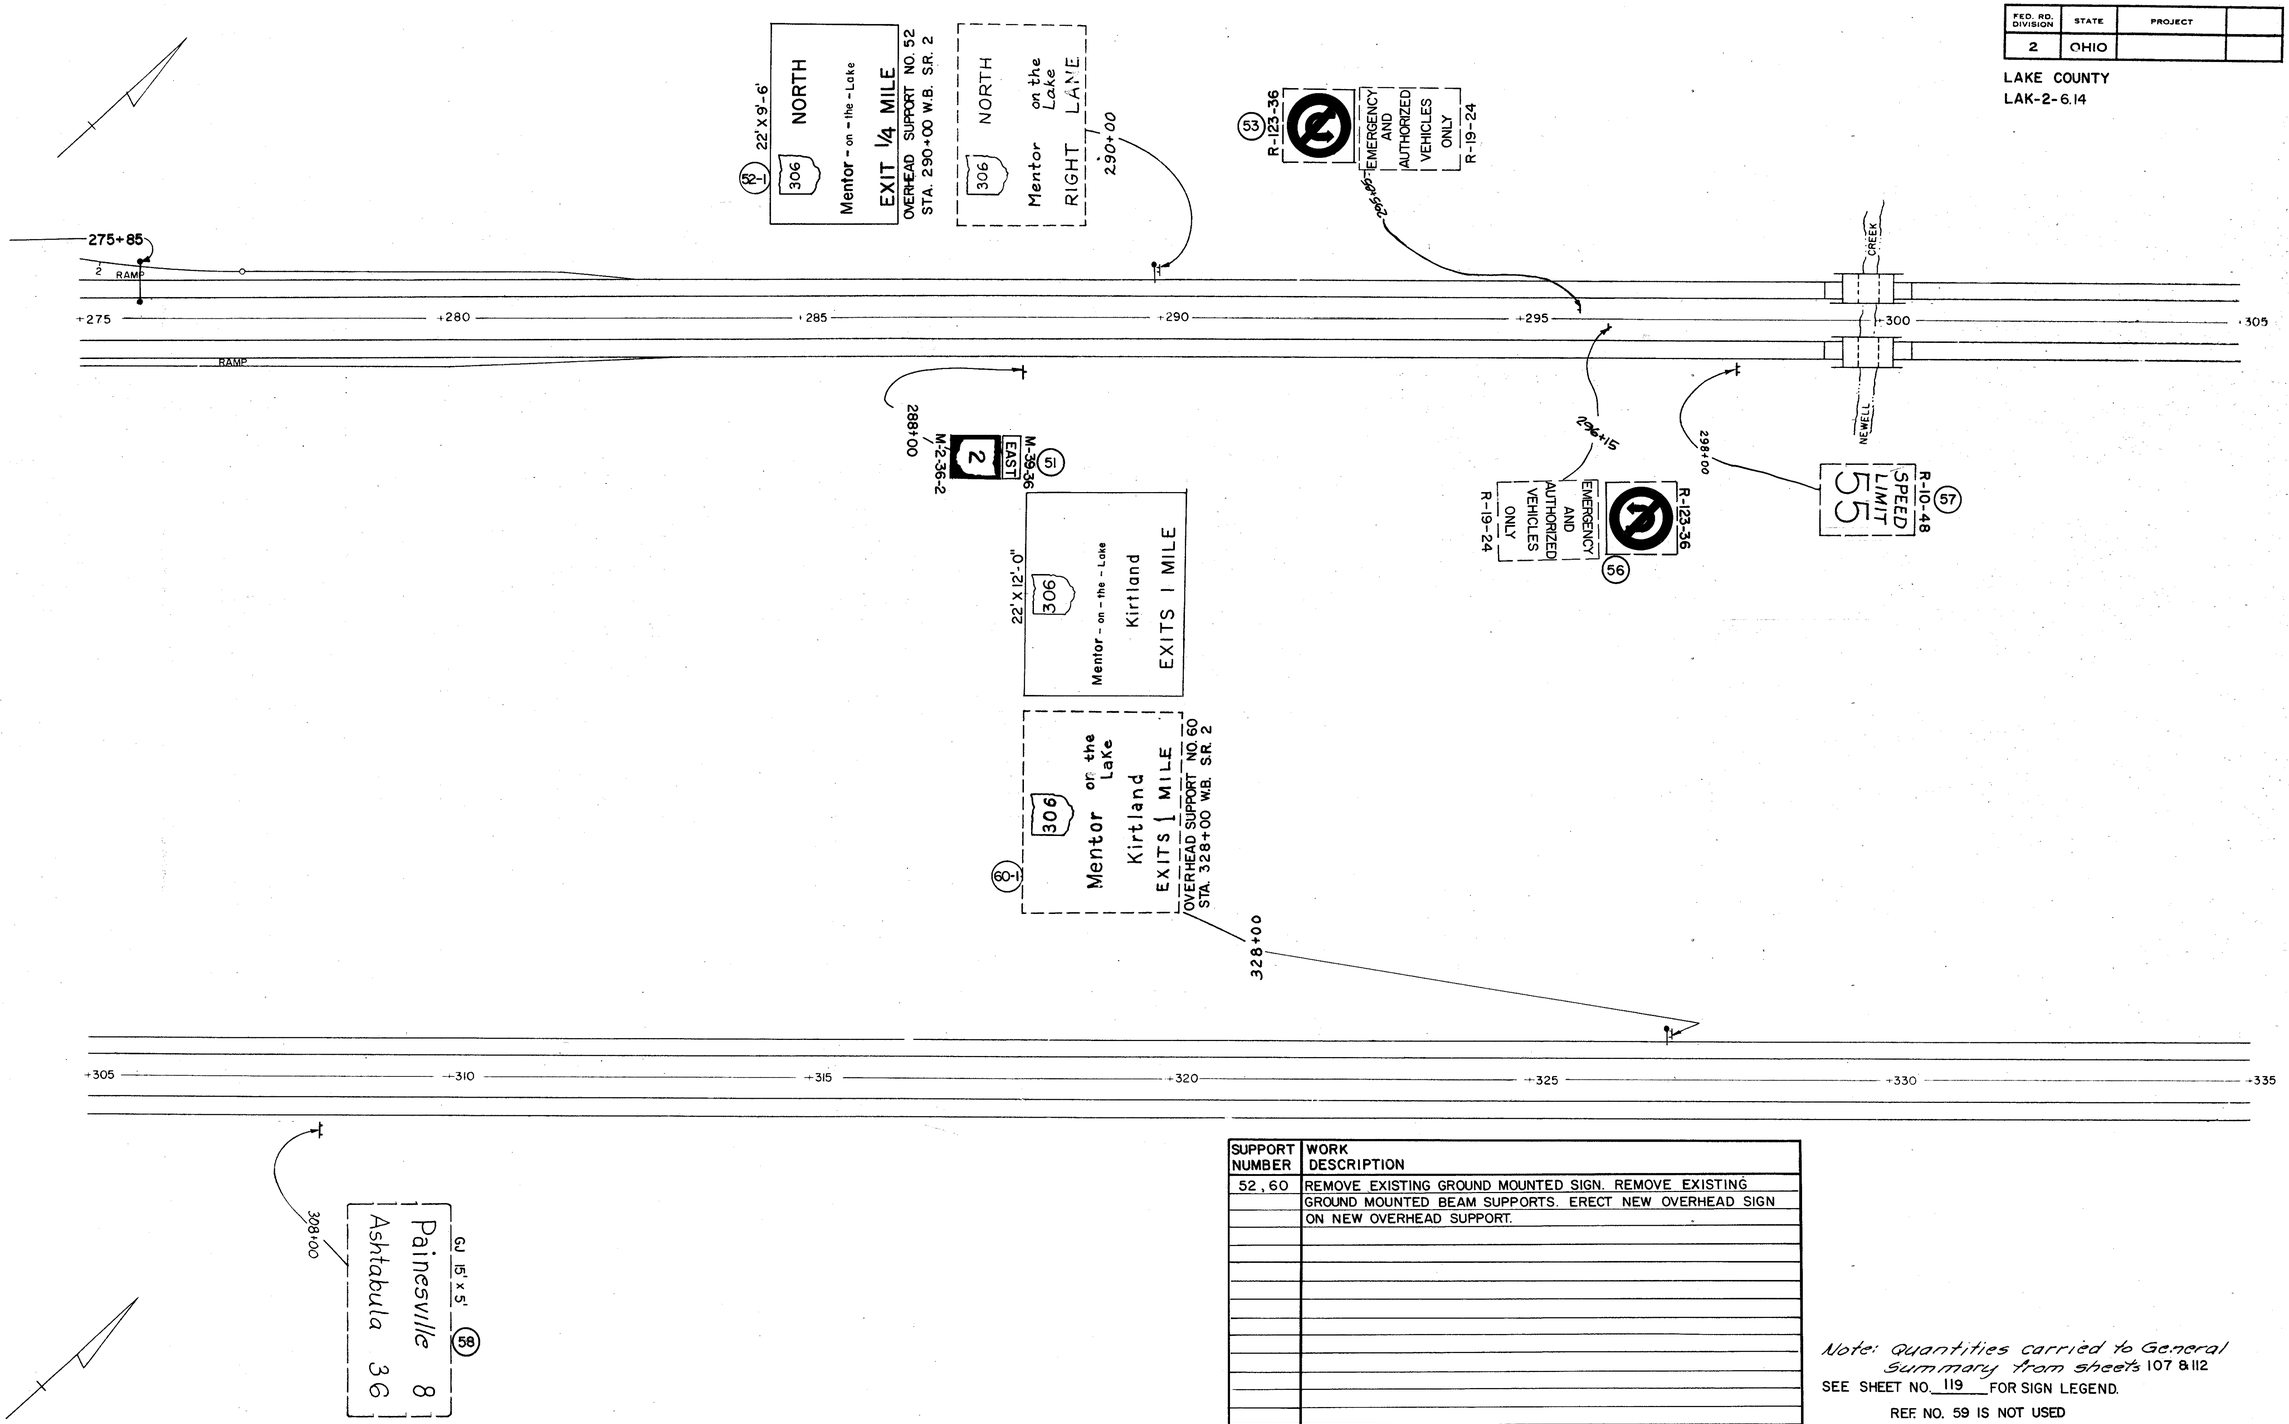


| SUPPORT NUMBER | WORK DESCRIPTION |
|---|---|
| 52, 60 | REMOVE EXISTING GROUND MOUNTED SIGN. REMOVE EXISTING |
| | GROUND MOUNTED BEAM SUPPORTS. ERECT NEW OVERHEAD SIGN |
| | ON NEW OVERHEAD SUPPORT. |

*Note: Quantities carried to General Summary from sheets* 107 & 112

SEE SHEET NO. 119 FOR SIGN LEGEND.

REF. NO. 59 IS NOT USED

275 + 00 — 335 + 00