BRIDGE NO.	DIST.	FED. AID PROJ. NO.	SHEET NO.	TOTAL SHEETS
2	01D	F-329 (16)	26	268

LAKE COUNTY
LAK-2-7.39

MICROFIL
DEC 5 1986

FOR DETAILS OF STRUCTURE
SEE SHEETS NO. 230 - 232

FOR DISPOSITION
SEE SHEET NO. 11

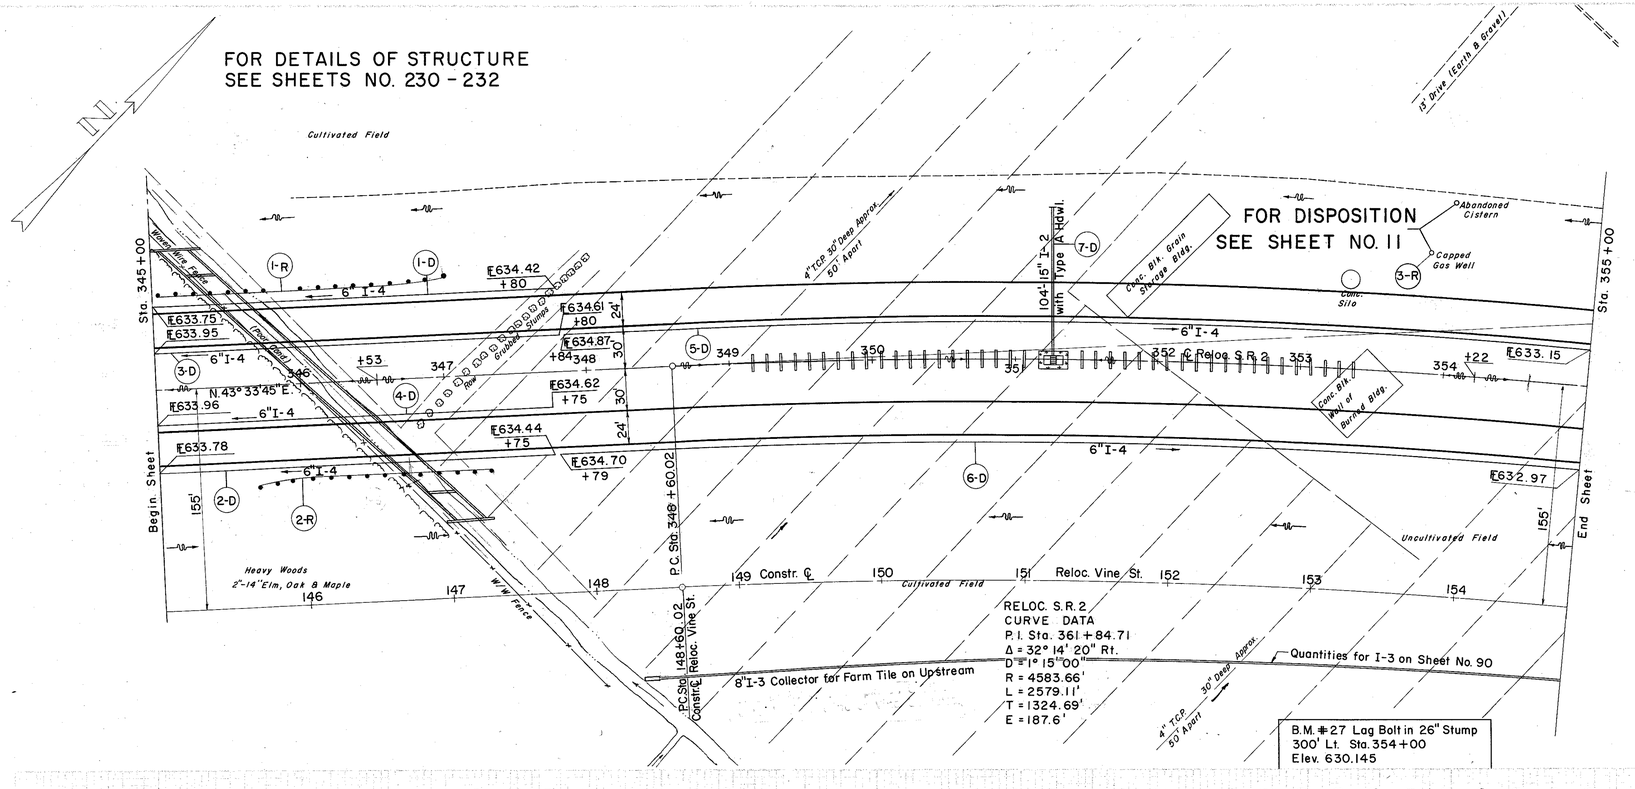

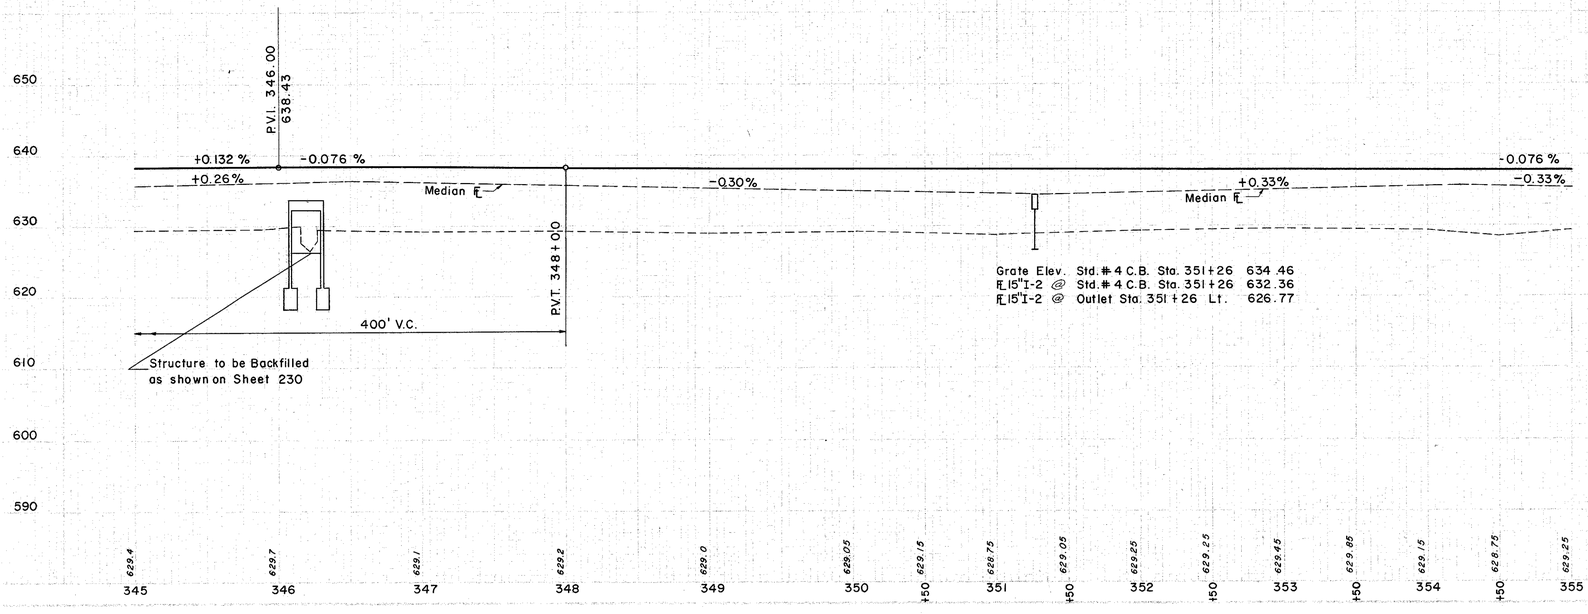

Ⓓ DRAINAGE

REF. NO.	STATION SIDE	STATION FROM	STATION TO	I-4 6" PIPE UNDER DRAIN SHALLOW M-6.4(a) L.F.	I-2 6"OUTLET PIPE SEC. L.F.	I-8 STD.#4 CATCH BASIN EA.	S-1 CONC. FOR STRUCT. "C" C.Y.	S-4 REINF. STEEL LBS.	L-10 SODDING S.Y.
1-D	LT	345+00	347+80	280					
2-D	RT	345+00	347+75	275					
3-D	LT	345+00	347+80	280					
4-D	RT	345+00	347+75	275					
5-D	LT	347+84	355+00	716					
6-D	RT	347+79	355+00	721			10.4	1	3.3	146	100.5
7-D	℄	351+26							

Ⓡ ROADWAY

REF. NO.	STATION SIDE	STATION FROM	STATION TO	I-15 GUARD RAIL STEEL BEAM TYPE SECT. 2.B L.F.	SPECIAL PLAN GS 625 Wall LUMP
1-R	LT	345+04	347+04	200	
2-R	RT	345+67	347+29	162.5	
3-R	LT	353+88			Lump
	TOTAL			362.5	LUMP

EXCAVATION		2,505 C.Y.
EMBANKMENT		50,307 C.Y.
EMBANKMENT	20	60,368 C.Y.

STA. 345+00 TO STA. 355+00