SHEET NO.	STATE	HIGHWAY	
2	OHIO	F-329(16)	

120
268

LAKE COUNTY
LAK-2-7.39

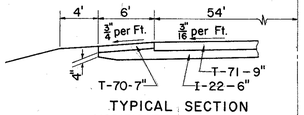

TYPICAL SECTION
MODIFICATION OF S. R. 615
STA. 33+44 TO STA. 35+46

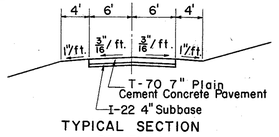

TYPICAL SECTION
DRIVEWAY
STA. 33+50 LT.
STA. 34+29 LT.

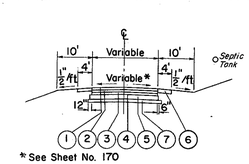

* See Sheet No. 170

TYPICAL SECTION
OAKDALE ST.
STA. 0+35 TO STA. 0+76

LEGEND

① T-35 1½" Asphaltic Concrete Surface Course Type A (70-80).
② B-35 1½" Asphaltic Concrete Leveling Course (70-80).
③ B-35 2¾" Asphaltic Conc. Base Course (70-80).
④ T-30 Bituminous Prime Coat.
⑤ B-119 8" Crushed Aggregate Base Course.
⑥ I-18 6" Stabilized Crushed Aggregate Shoulder.
⑦ I-22 5" Subbase.

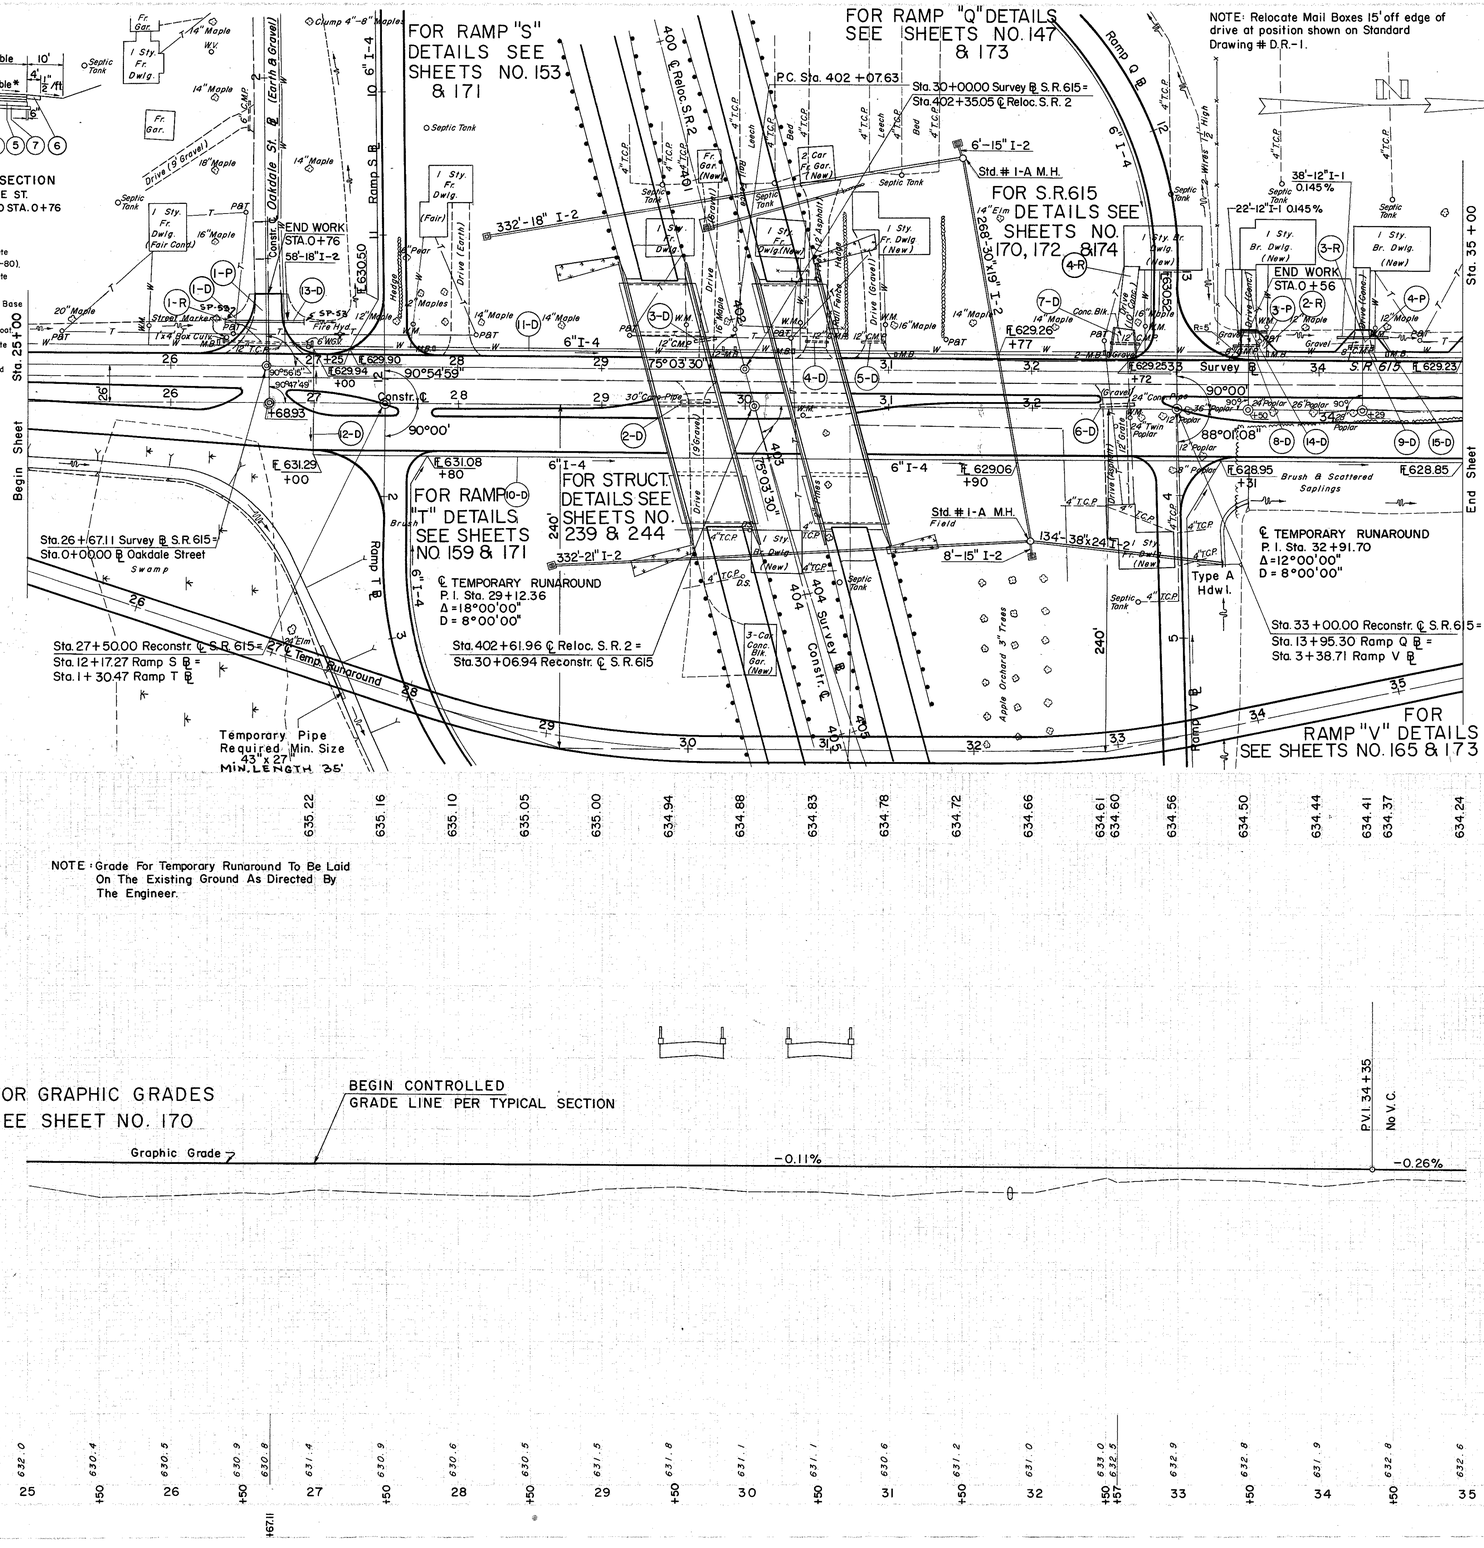

NOTE: Grade For Temporary Runaround To Be Laid On The Existing Ground As Directed By The Engineer.

Ⓓ DRAINAGE

REF. NO.	STATION FROM	STATION TO	SIDE	E-12 PIPE REMOVAL OVER 15"	E-12 PIPE REMOVAL 15" AND UNDER	I-4 6" PIPE UNDER DRAIN SHALLOW	I-5 6" 60° BEND	I-5 6" 60° WYE	I-1 PIPE CULVERTS & DRIVEWAYS 12"	I-2 CLASS "A" CONCRETE STM SWR. UNDER R/W FOR STRUCT. Sec. M-6.40 CL. "E" 18"	S-1 CONCRETE FOR STRUCT. CL. "E"	I-5 EXC. 6" FOR 90° ELL
				L.F.	L.F.	L.F.	EA.	EA.	L.F.	L.F.	C.Y.	EA.
1-D	26+36	27+00	LT.	64								
2-D	29+55	29+76	LT.		21							
3-D	29+64	29+81	LT.		16							
4-D	30+42	30+58	LT.		16							
5-D	30+82	30+98	LT.		16							
6-D	32+48	32+73	LT.	25								
7-D	32+55	32+75	LT.		20							
8-D	33+38	33+56	LT.		18							
9-D	34+20	34+38	LT.		18							
10-D	27+00	35+00	RT.			790		2				
11-D	27+00	35+00	LT.			824		2				
12-D	27+00		℄			32						
13-D	26+36	27+00	LT.									
14-D	33+43	33+62	LT.						2.2			
15-D	34+07	34+48	LT.						38			

Ⓟ PAVEMENT

REF. NO.	STATION FROM	STATION TO	SIDE	T-35 1½" SURF. TYPE "A" (70-80)	B-35 1½" LEVELING BASE (70-80)	B-35 2¾" BASE (70-80)	T-30 BIT. PRIME COAT	T-70 7" CONC.	I-22 SUB-BASE	B-119 8" CR. AGGR. BASE
				C.Y.	C.Y.	C.Y.	GAL.	S.Y.	C.Y.	C.Y.
1-P	26+68.93	OAKDALE ST.	LT.	6	6	11	49	79.11	20.5	32
3-P	33+50		LT.					9	9	
4-P	34+29		LT.					93.56	11	
		TOTALS		6	6	11	49	178.67	40.5	32

Ⓡ ROADWAY

REF. NO.	STATION FROM	STATION TO	SIDE	E-101 COMP. & DISPOSAL SUB-EXISTING GRADE/PAVEMENT S.Y.
1-R	26+68.93	OAKDALE ST.	LT.	165
2-R	33+50		LT.	65
3-R	34+29		LT.	84
4-R	32+65		LT.	88

	I-18 6" CR. AGGR. SHOULDER & APPR. C.Y.
	9

RECONSTR. OF S.R. 615 STA. 25+00 TO STA. 35+00

51-01
L-32(8)