LAKE COUNTY
LAK-2-7.39

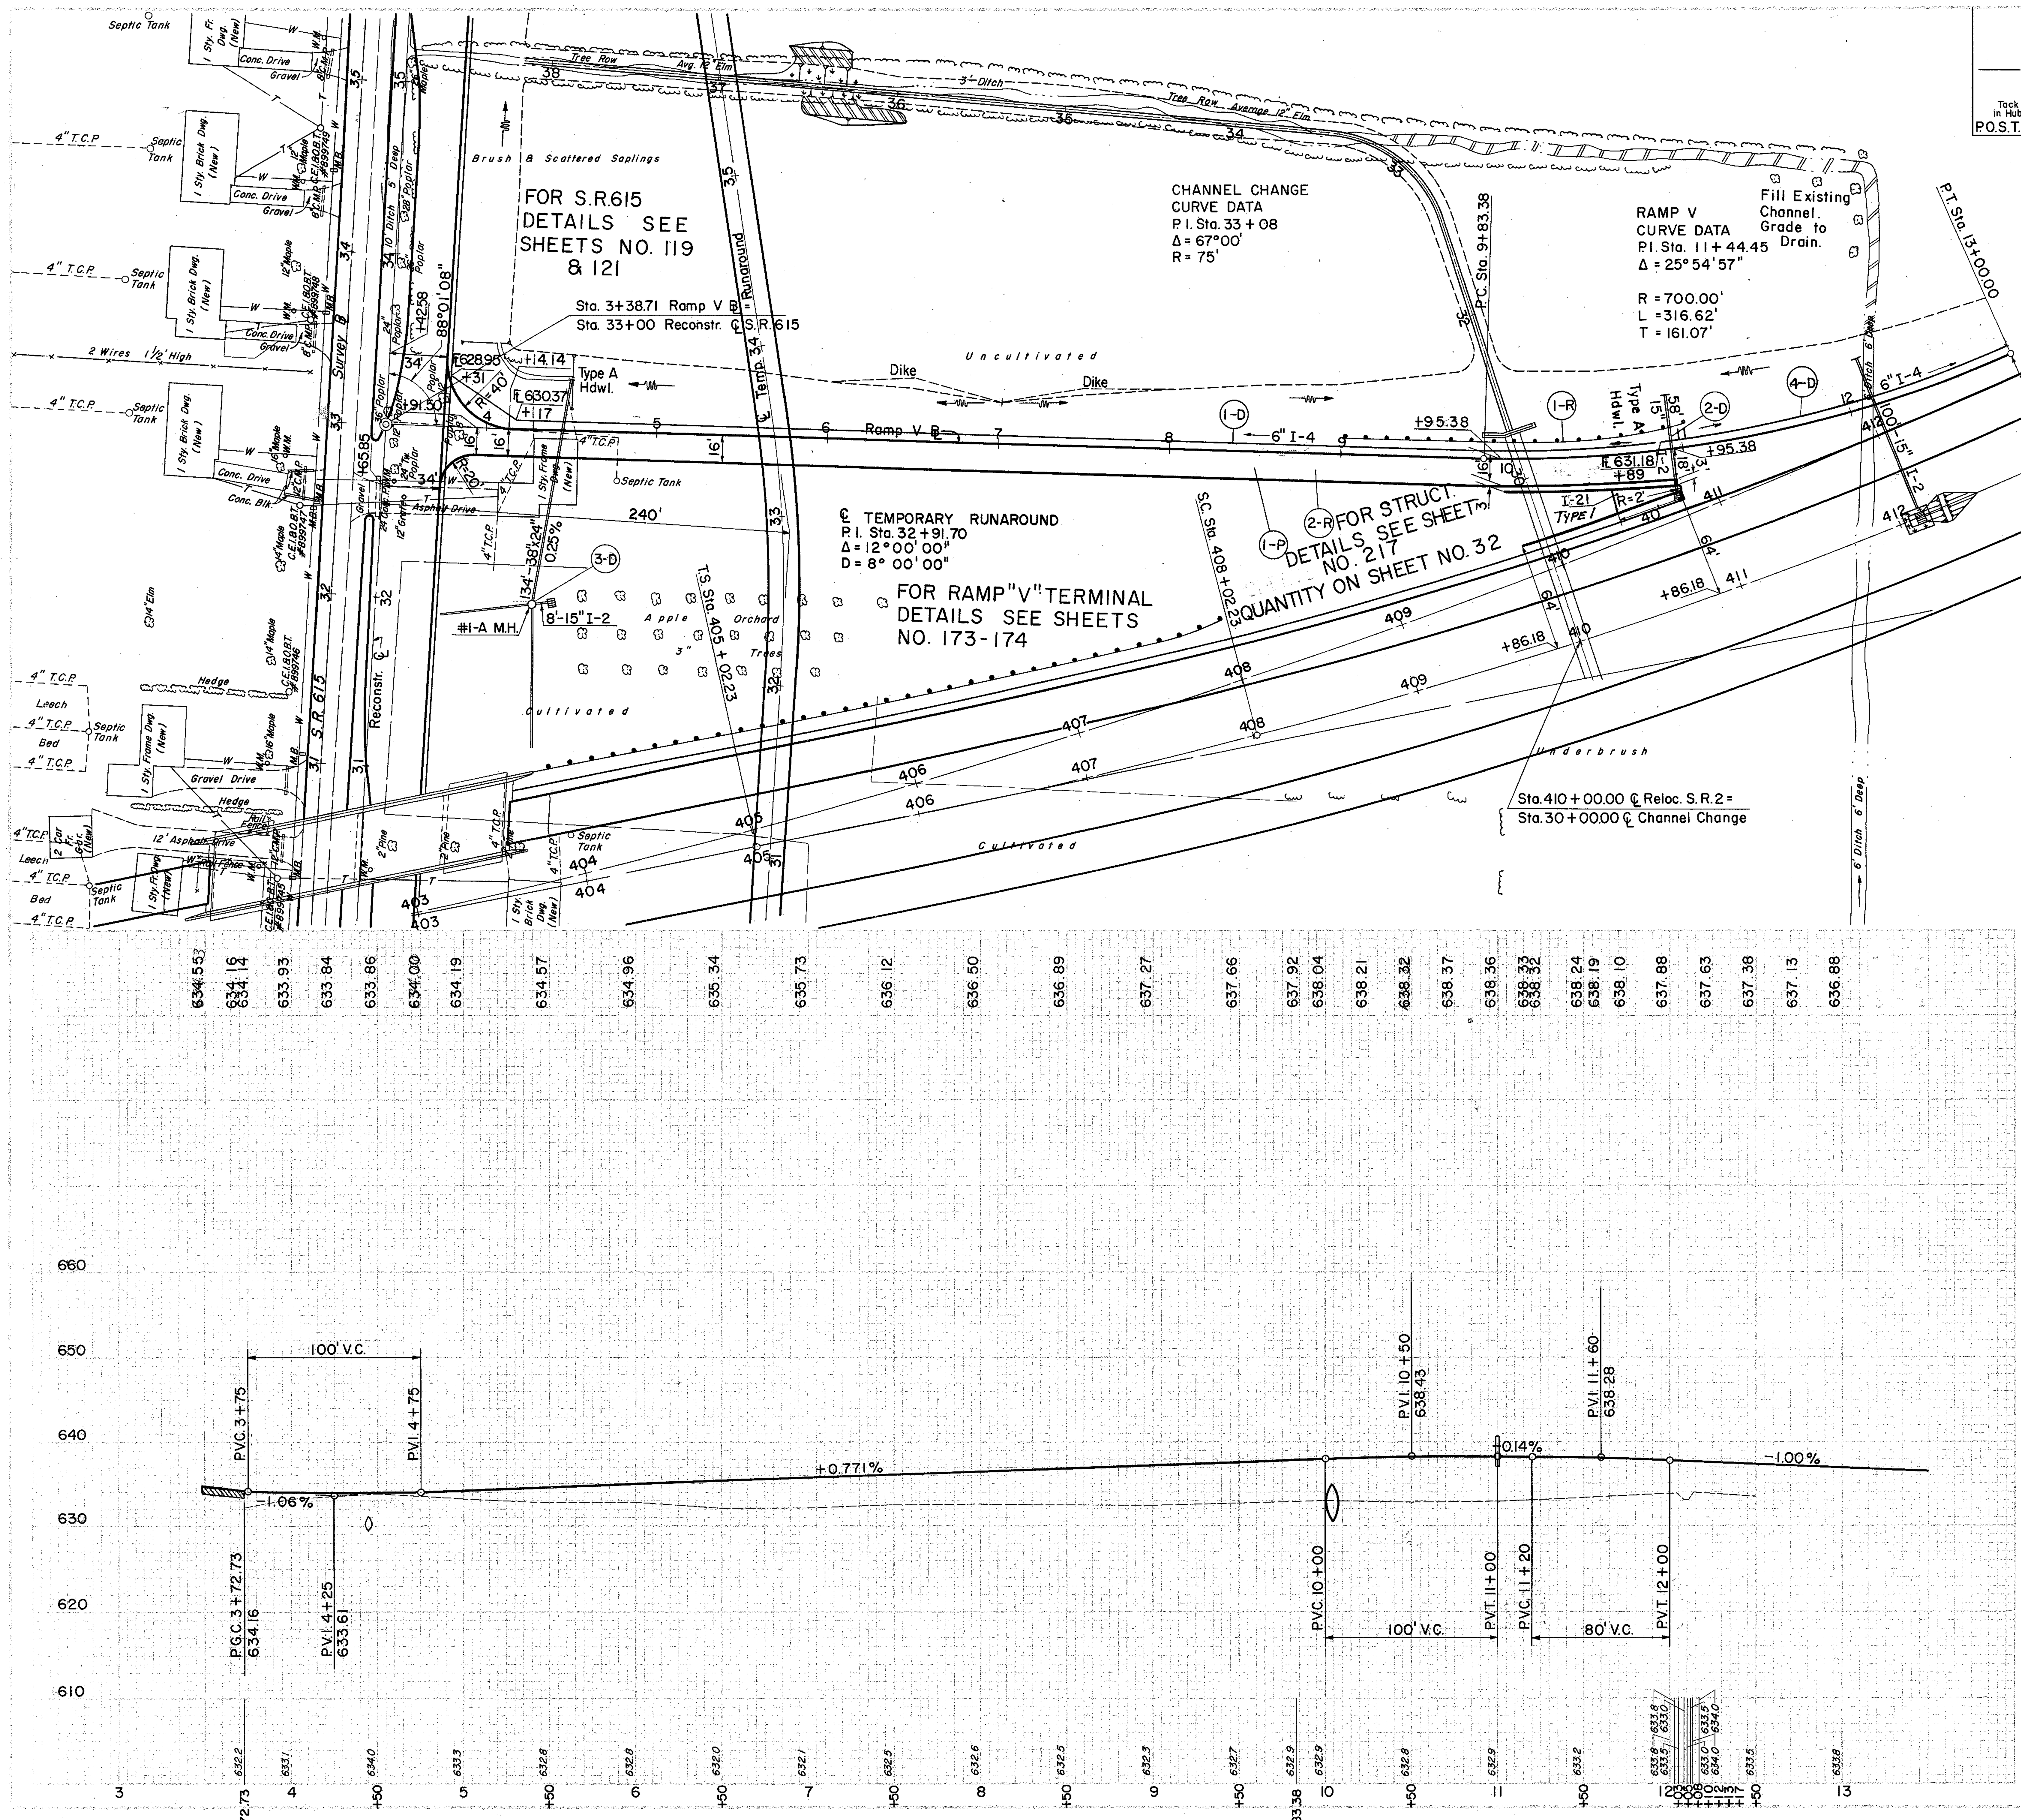

Ⓓ DRAINAGE

REF. NO.	STATION FROM	STATION TO	SIDE	I-4 6" PIPE UNDER-DRAIN SHALLOW L.F.	I-5 6"-30° BEND EA.	I-2 CL 15" STM SWR UNDER PAVT. & APPR. 15" L.F.	I-4 6" PIPE UNDER-DRAIN DEEP L.F.	S-1 CONC. FOR STRUCT. CL "C" C.Y.	S-4 REINF. STEEL LBS.	E-2 EXC. FOR STRUCT. C.Y.	I-8 NO. 6 CATCH BASIN EA.	NO. 1-A MAN-HOLE EA.
1-D	3+77	10+85	LT.	713	1							
2-D	10+94		RT.			58		3.3	146	4	1	
3-D	4+30		RT.									1
4-D	10+89	415+00	LT.				411					

Ⓟ PAVEMENT

REF. NO.	STATION FROM	STATION TO	SIDE	B-33 3" S.Y.	BIT. MATL. GAL.	T-31 NO. 46 AGGR. C.Y.	NO. 6 AGGR. C.Y.	I-18 5"	T-71 10" CONC. S.Y.	I-22 SUB-BASE C.Y.		I-21 TYPE I MEDIAN PAVT. S.Y.	I-12 STD. TYPE 6 CURB L.F.	SPCL. CONC. CURB L.F.
1-P	3+72.71'V'	13+00.00'V'		1128	564	9	9	163	1907.12	547		36.28	206	—

Ⓡ ROADWAY

REF. NO.	STATION FROM	STATION TO	SIDE	I-15 GUARD RAIL, STEEL BEAM, TYPE (DEEP) NO. 2-B L.F.	E-101 COMPACT SUBGRADE S.Y.
1-R	9+04	11+04	LT.	200	
2-R	3+72.71'V'	13+00'V'			3358 3082

EXCAVATION
EMBANKMENT
EMBANKMENT