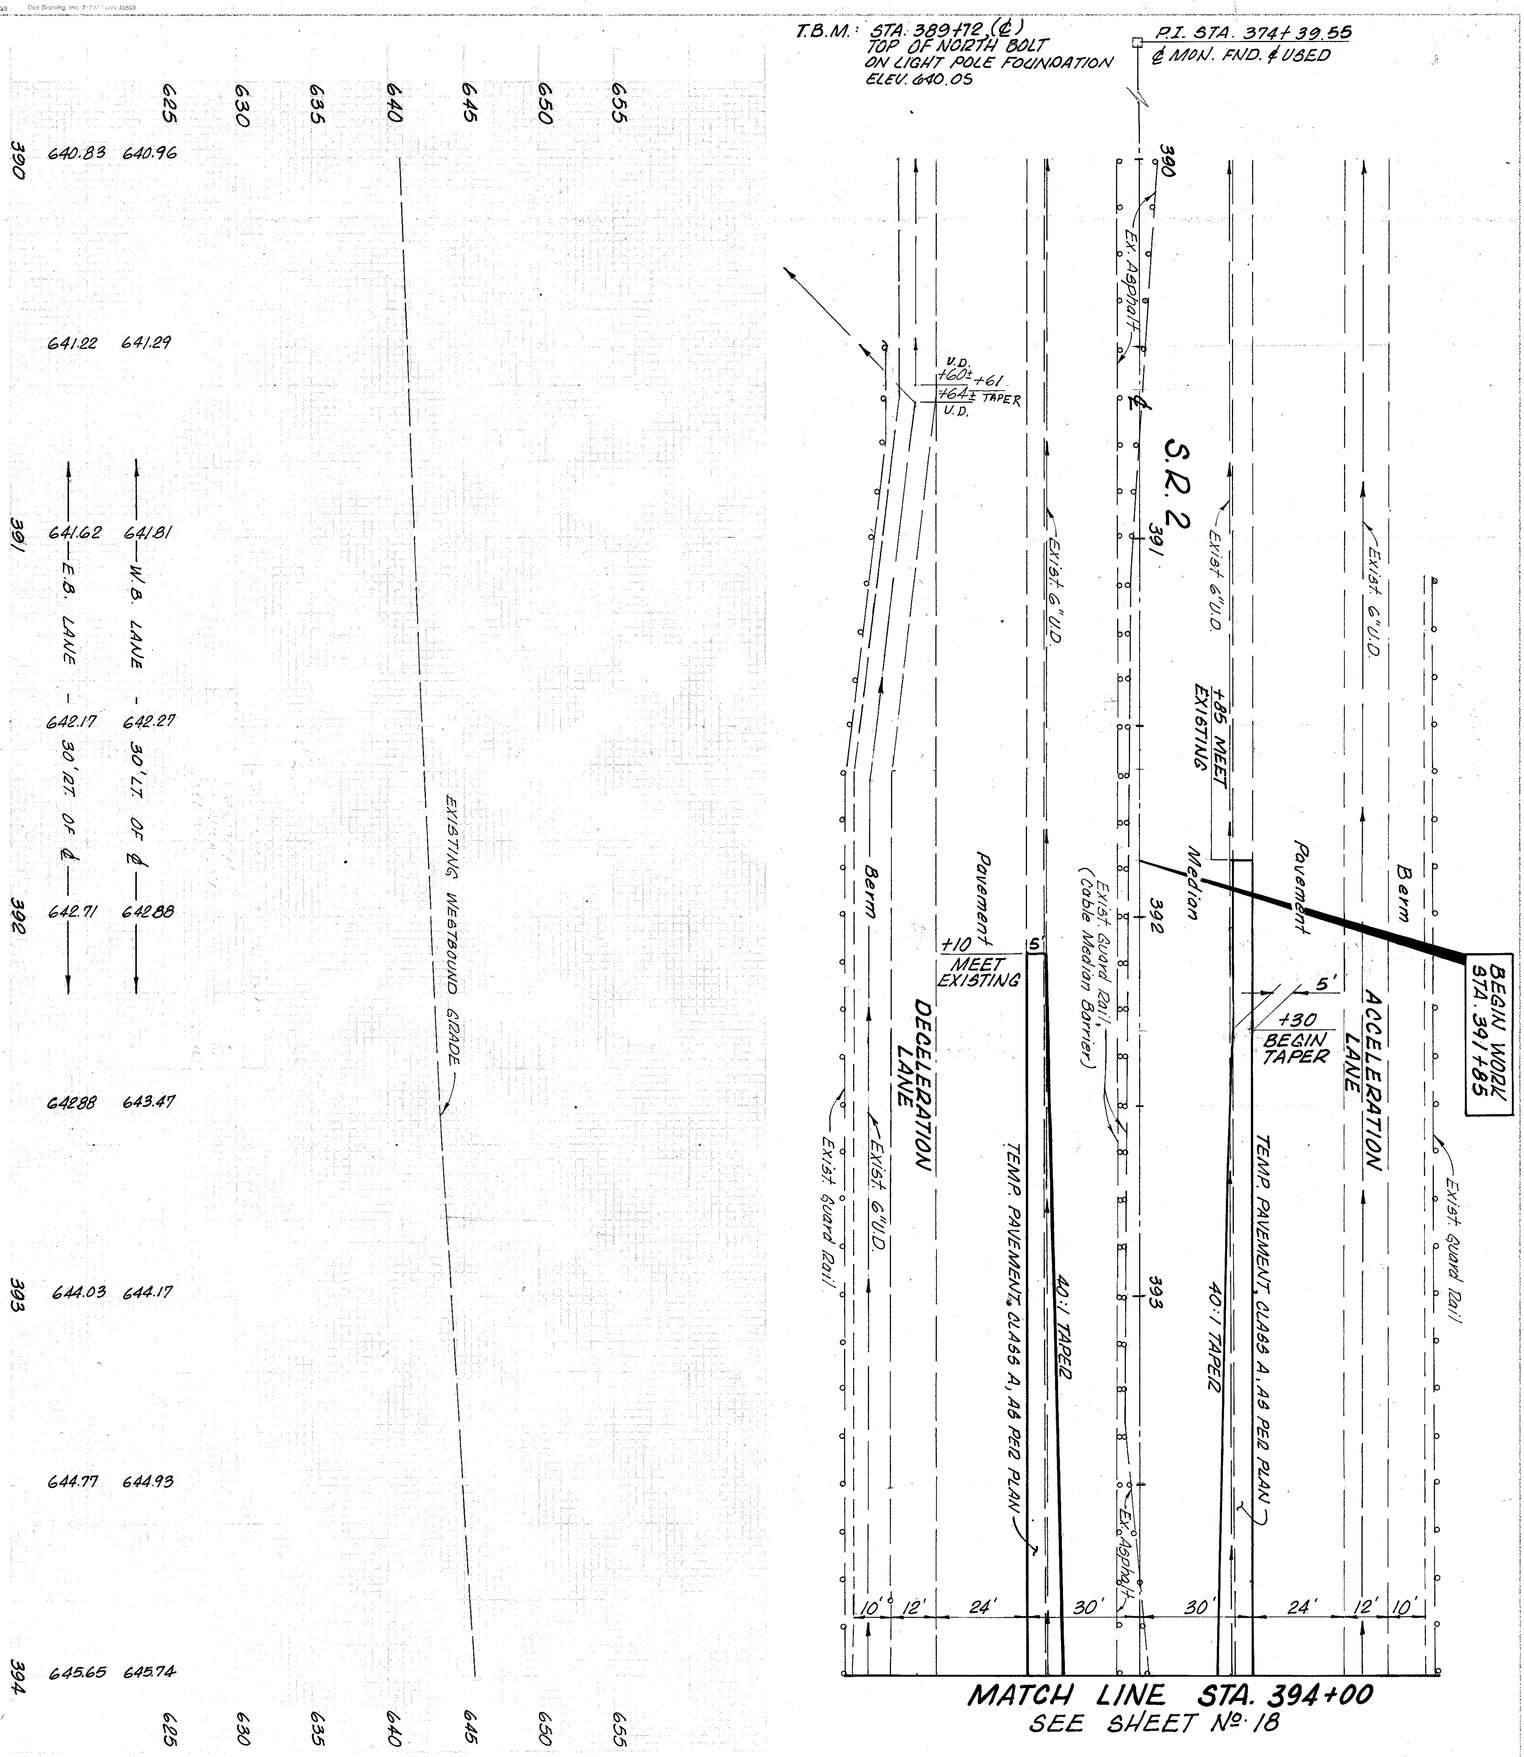

ESTIMATED QUANTITIES

REF. NO.	STATION TO STATION	SIDE												SEE SHT. NO.
													10'	

TOTALS CARRIED TO GENERAL SUMMARY

17 71

LAK-2-9.46

PLAN AND PROFILE
STA. 390+00 TO STA. 394+00

CALCULATED J.J.P.
CHECKED J.K.F.

HORIZONTAL SCALE IN FEET 20 0 10 20