CALC. BY: DATE:	LAKE/ASHTABULA COUNTY LAK/ATB-20-24.89/0.00 R/W ONLY		OHIO
CHK,D BY: DATE:			F.H.W.A. REGION 5
FEDERAL PROJECT		STATE PROJECT	

49

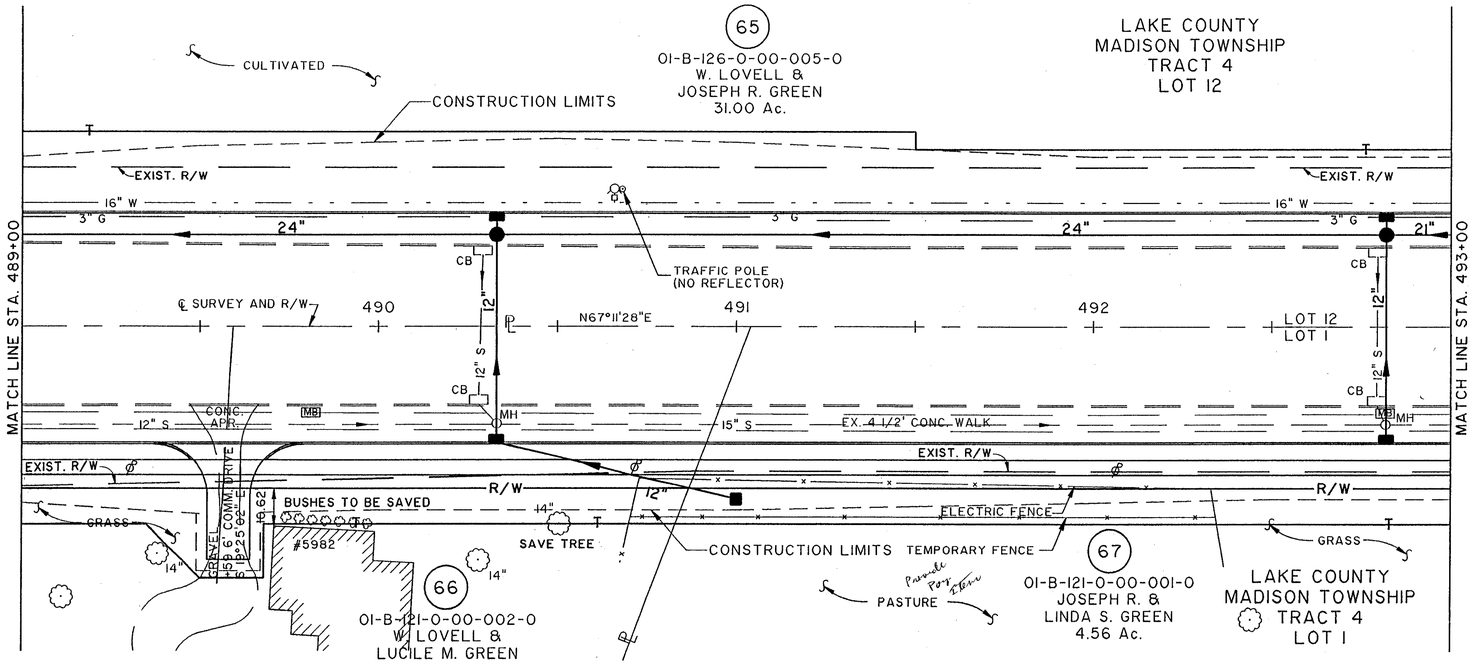

NOTE:
EXISTING RIGHT OF WAY LOCATION
AND WIDTH DETERMINED FROM:
- PRIOR RIGHT OF WAY PLAN, DATED 1940.
- SURVEY BY: WESTERN RESERVE ENGINEERING & SURVEYING CO., 1992

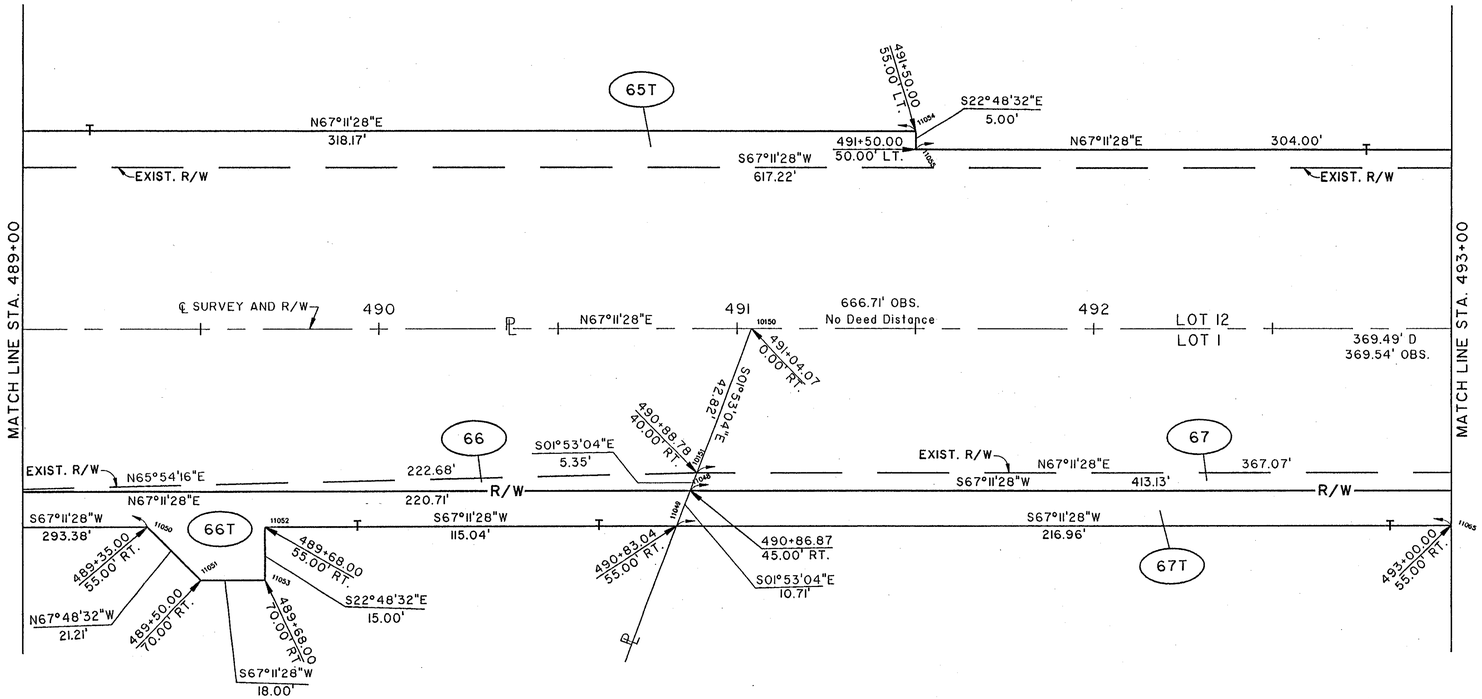

COMPLETION DATE:

REV.	DATE	DESCRIPTION

NORTH RIDGE ROAD (U.S. 20)

RIGHT-OF-WAY PLAN U.S. 20 STA. 489+00 TO STA. 493+00

Filename : K:/VOL1/DOT/9975/STRUCT/99755699
Plot Scale: 1"=1'
Plotted By/Date : ZH / 02-23-94 (1:18)