CALC. BY: DATE:	LAKE/ASHTABULA COUNTY LAK/ATB-20-24.89/0.00 R/W ONLY		OHIO
CHK,D BY: DATE:			F.H.W.A. REGION 5
FEDERAL PROJECT		STATE PROJECT	

58

NOTE:
EXISTING RIGHT OF WAY LOCATION AND WIDTH DETERMINED FROM:
- PRIOR RIGHT OF WAY PLAN, DATED 1940.
- SURVEY BY: WESTERN RESERVE ENGINEERING & SURVEYING CO., 1992

LAKE COUNTY
MADISON TOWNSHIP
TRACT 3
LOT 7

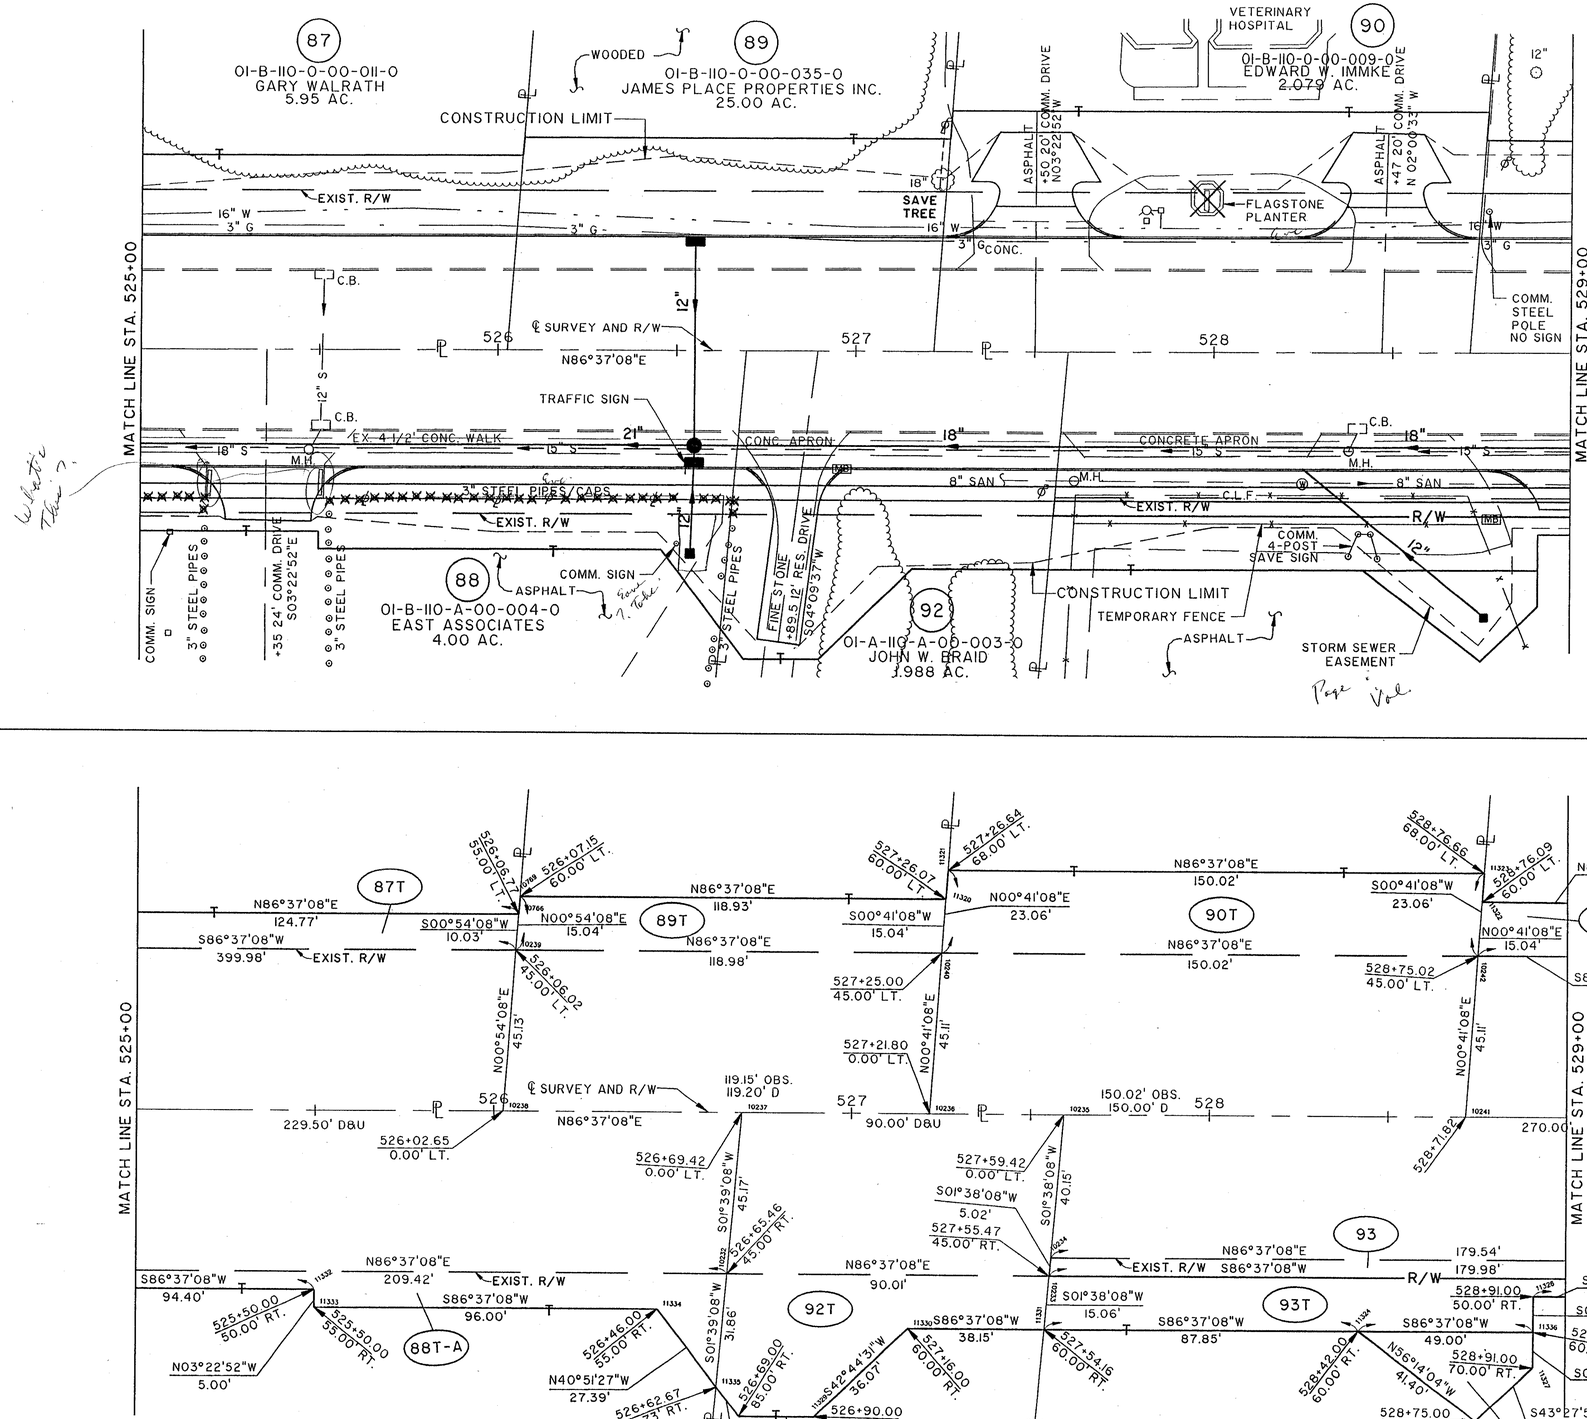

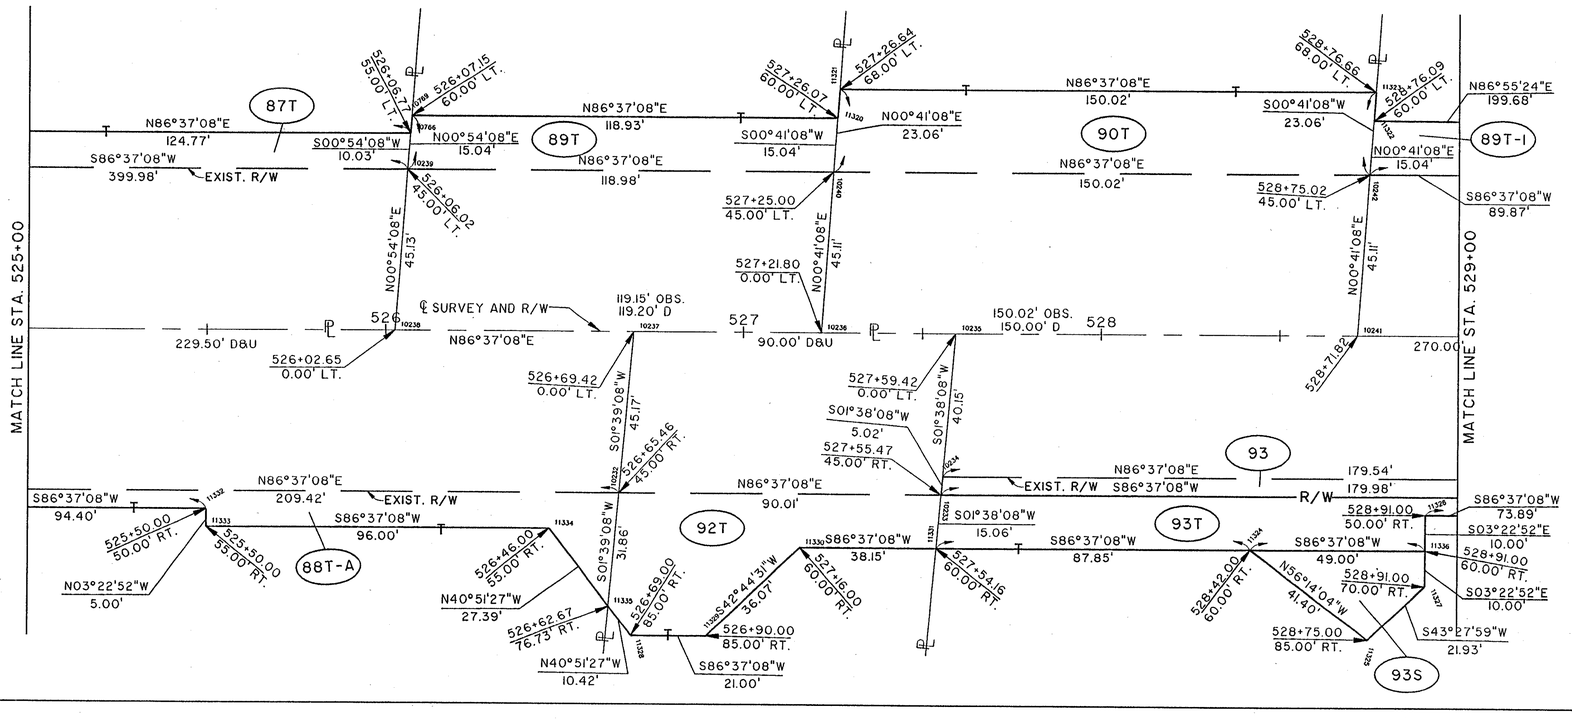

REV.	DATE	DESCRIPTION

COMPLETION DATE:

NORTH RIDGE ROAD (U.S. 20)

RIGHT OF WAY PLAN STA. 525+00 TO STA. 529+00

Plotscale : K:\ODOT\99759\STRUCT\99755634
Plotted on : 04
Drawn By/Date : 2h / 03-02-94 (10:17)