CALC. BY: DATE:	LAKE/ASHTABULA COUNTY LAK/ATB-20-24.89/0.00 R/W ONLY	OHIO
CHK,D BY: DATE:		F.H.W.A. REGION 5
FEDERAL PROJECT	STATE PROJECT	

72

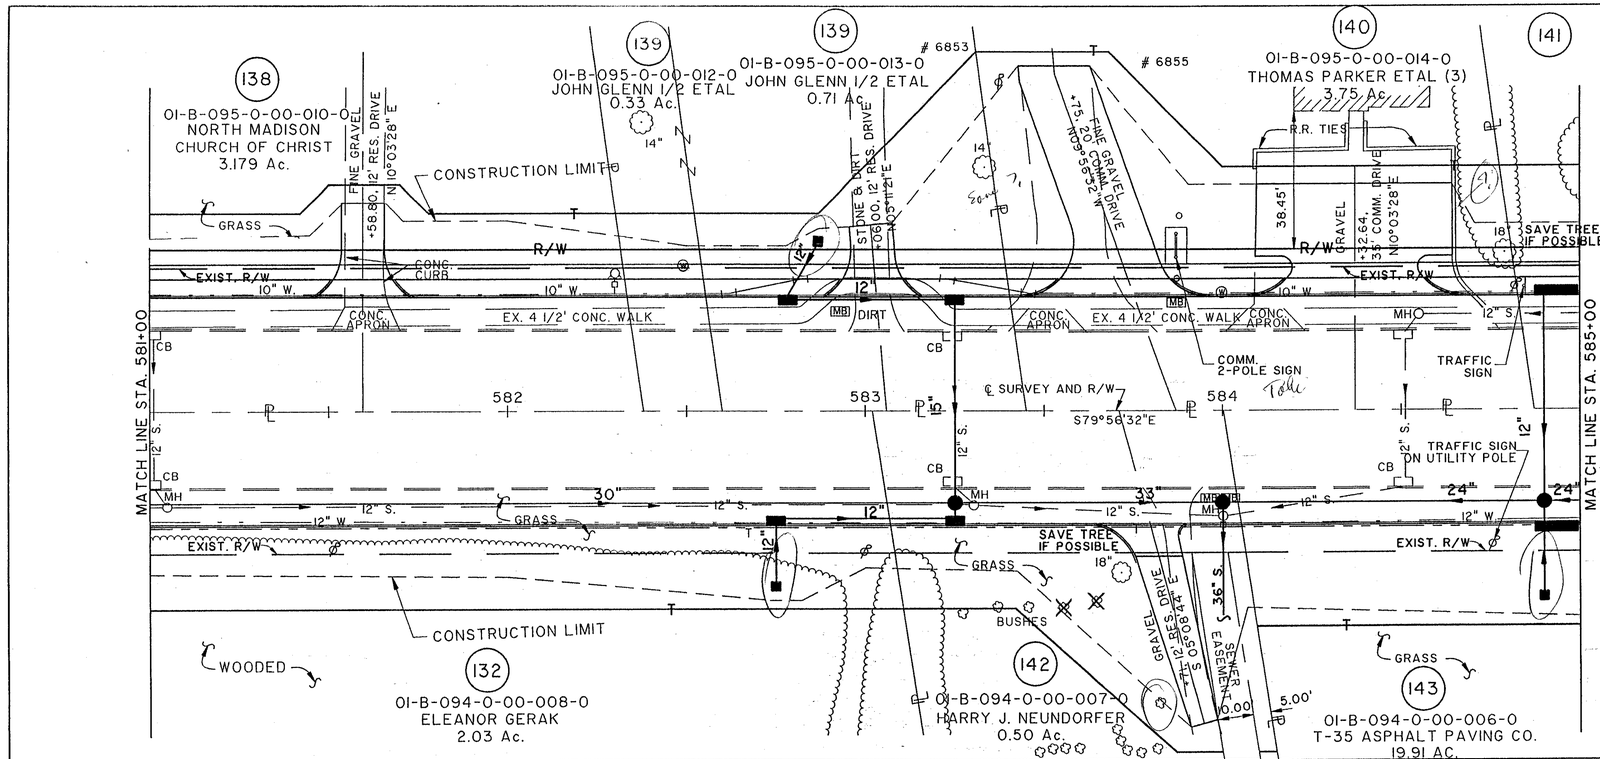

LAKE COUNTY
MADISON TOWNSHIP
TRACT 2
COWLES LOT

NOTE:
EXISTING RIGHT OF WAY LOCATION
AND WIDTH DETERMINED FROM:
- PRIOR RIGHT OF WAY PLAN, DATED 1940.
- SURVEY BY: WESTERN RESERVE ENGINEERING & SURVEYING CO., 1992

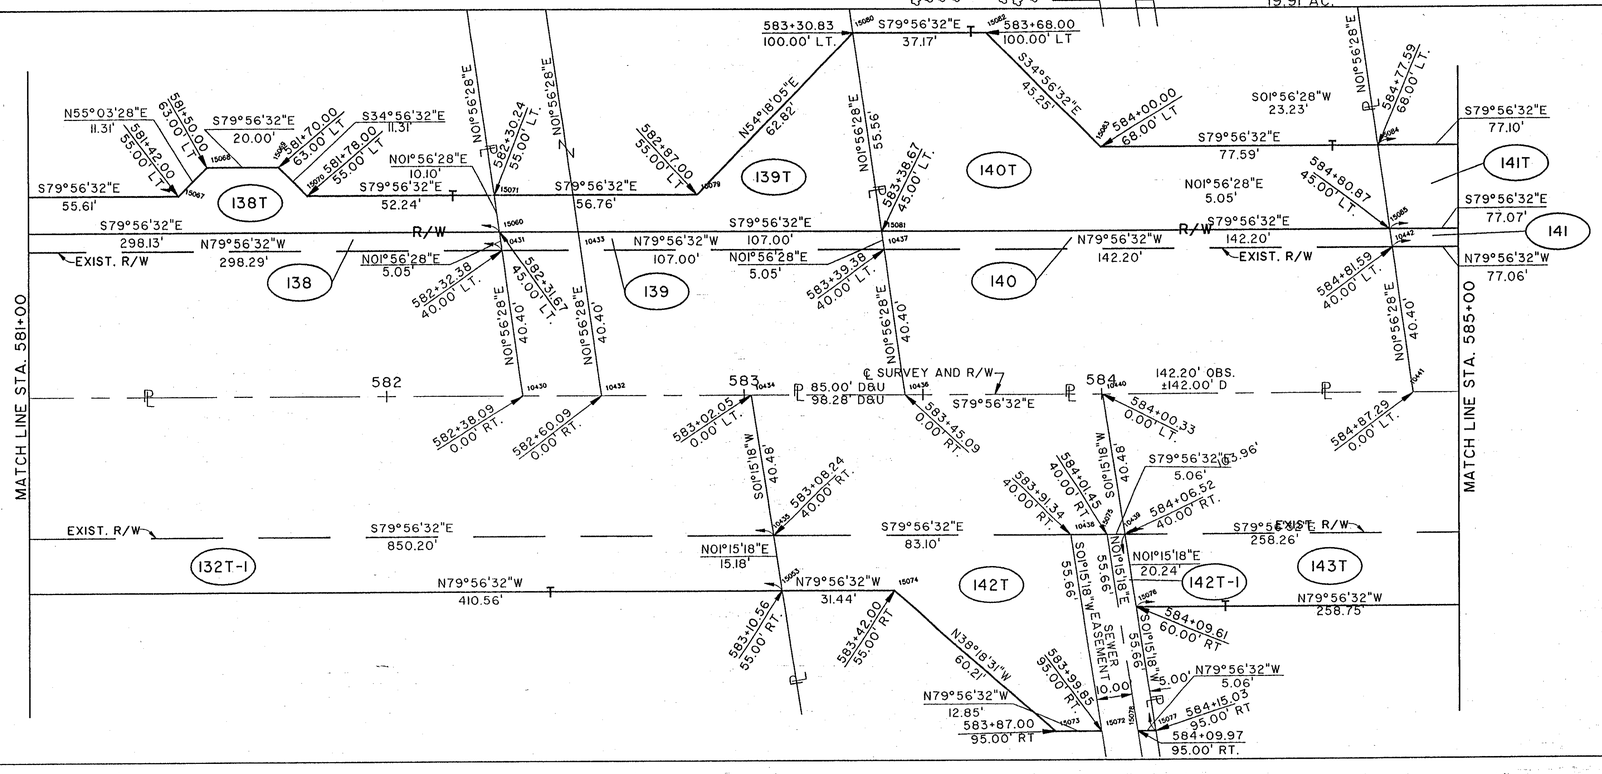

COMPLETION DATE:

REV.	DATE	DESCRIPTION

NORTH RIDGE ROAD (U.S. 20)

STA. 581+00 TO STA. 585+00