CALC. BY: DATE:	LAKE/ASHTABULA COUNTY LAK/ATB-20-24.89/0.00 R/W ONLY	OHIO
CHK,D BY: DATE:		F.H.W.A. REGION 5
FEDERAL PROJECT	STATE PROJECT	

73

NOTE:
EXISTING RIGHT OF WAY LOCATION AND WIDTH DETERMINED FROM:
- PRIOR RIGHT OF WAY PLAN, DATED 1940.
- SURVEY BY: WESTERN RESERVE ENGINEERING & SURVEYING CO., 1992

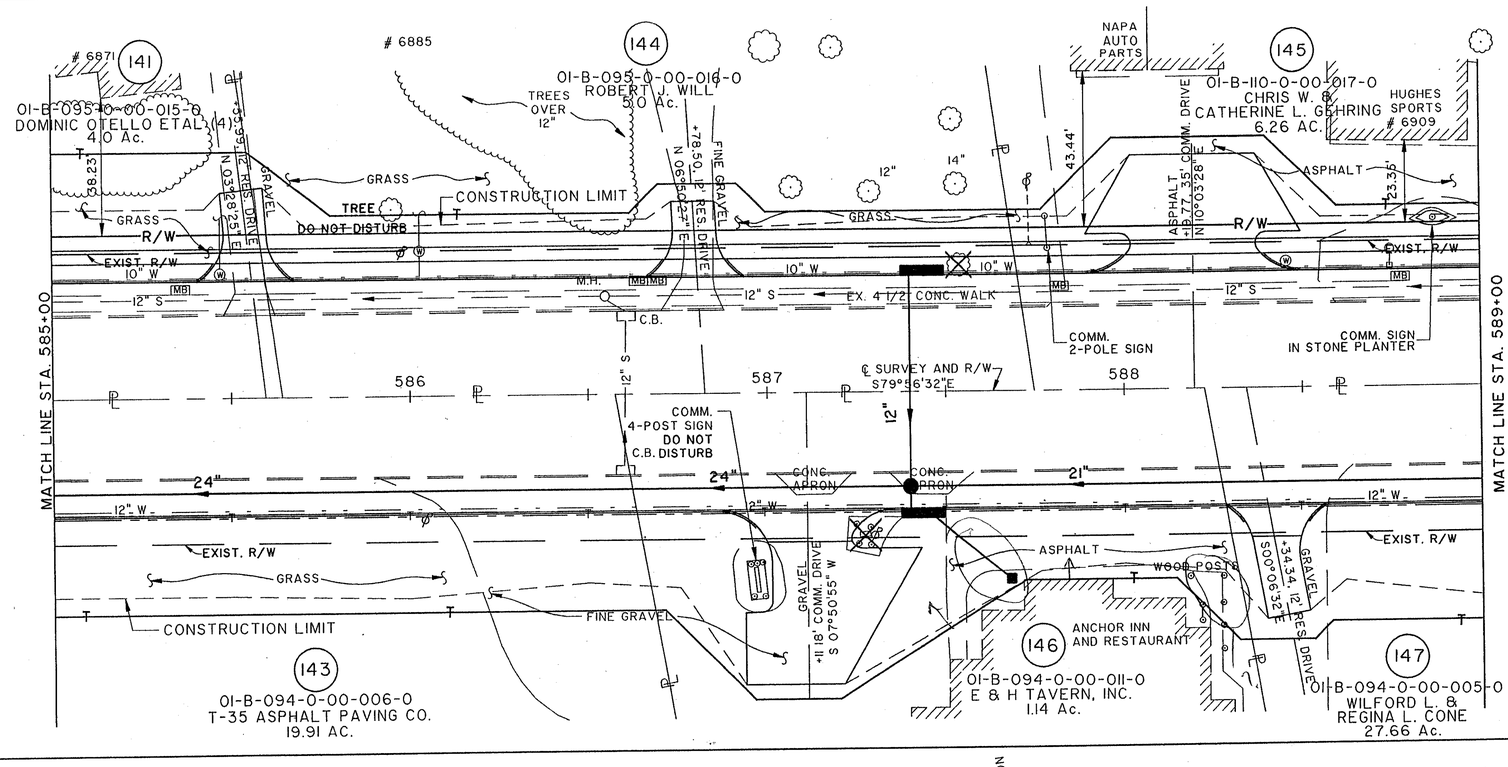

LAKE COUNTY
MADISON TOWNSHIP
TRACT 2
COWLES LOT

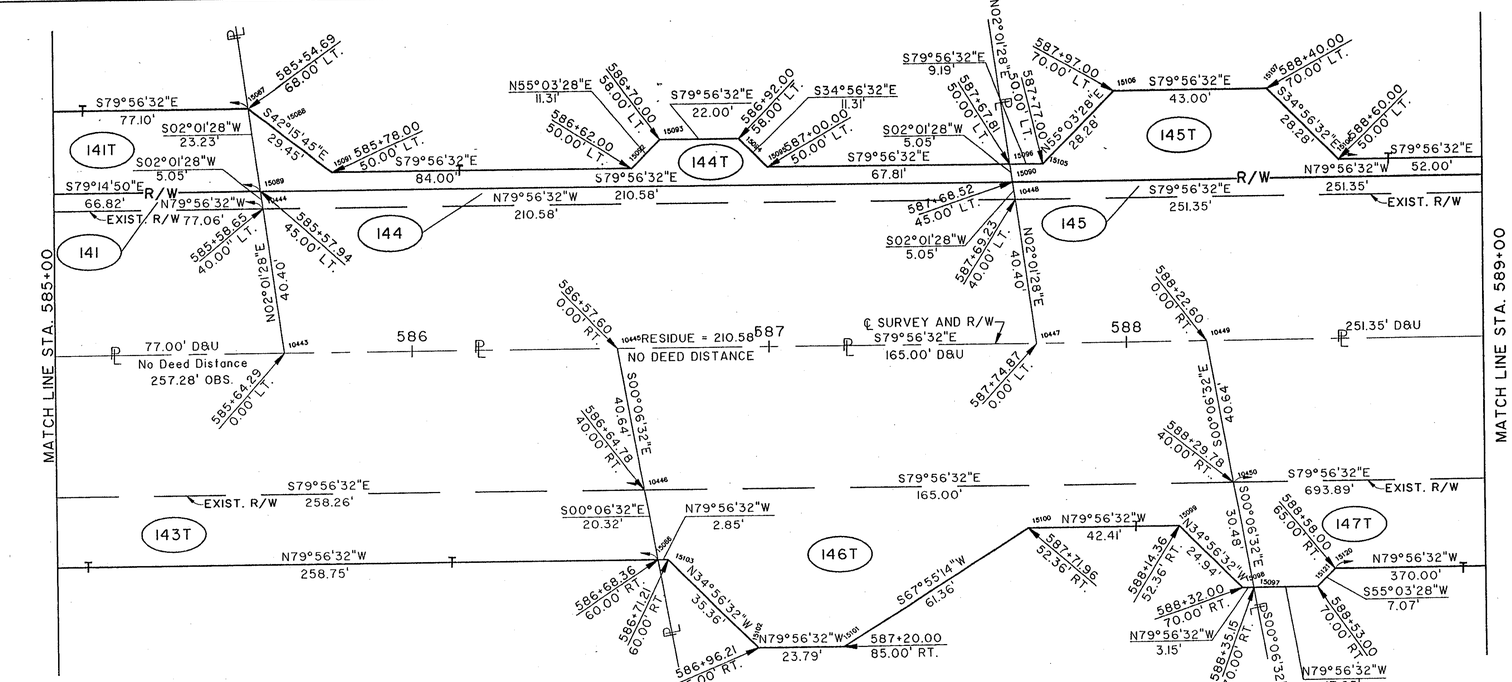

NORTH RIDGE ROAD (U.S. 20)

COMPLETION DATE:

REV.	DATE	DESCRIPTION

STA. 585+00 TO STA. 589+00

Filename : K:/VOL1/ODOT/9975/STRUCT/99755649
Plot Scale : 1"=4'
Drawn By/Date : RCK / 03-04-94 (10:49)